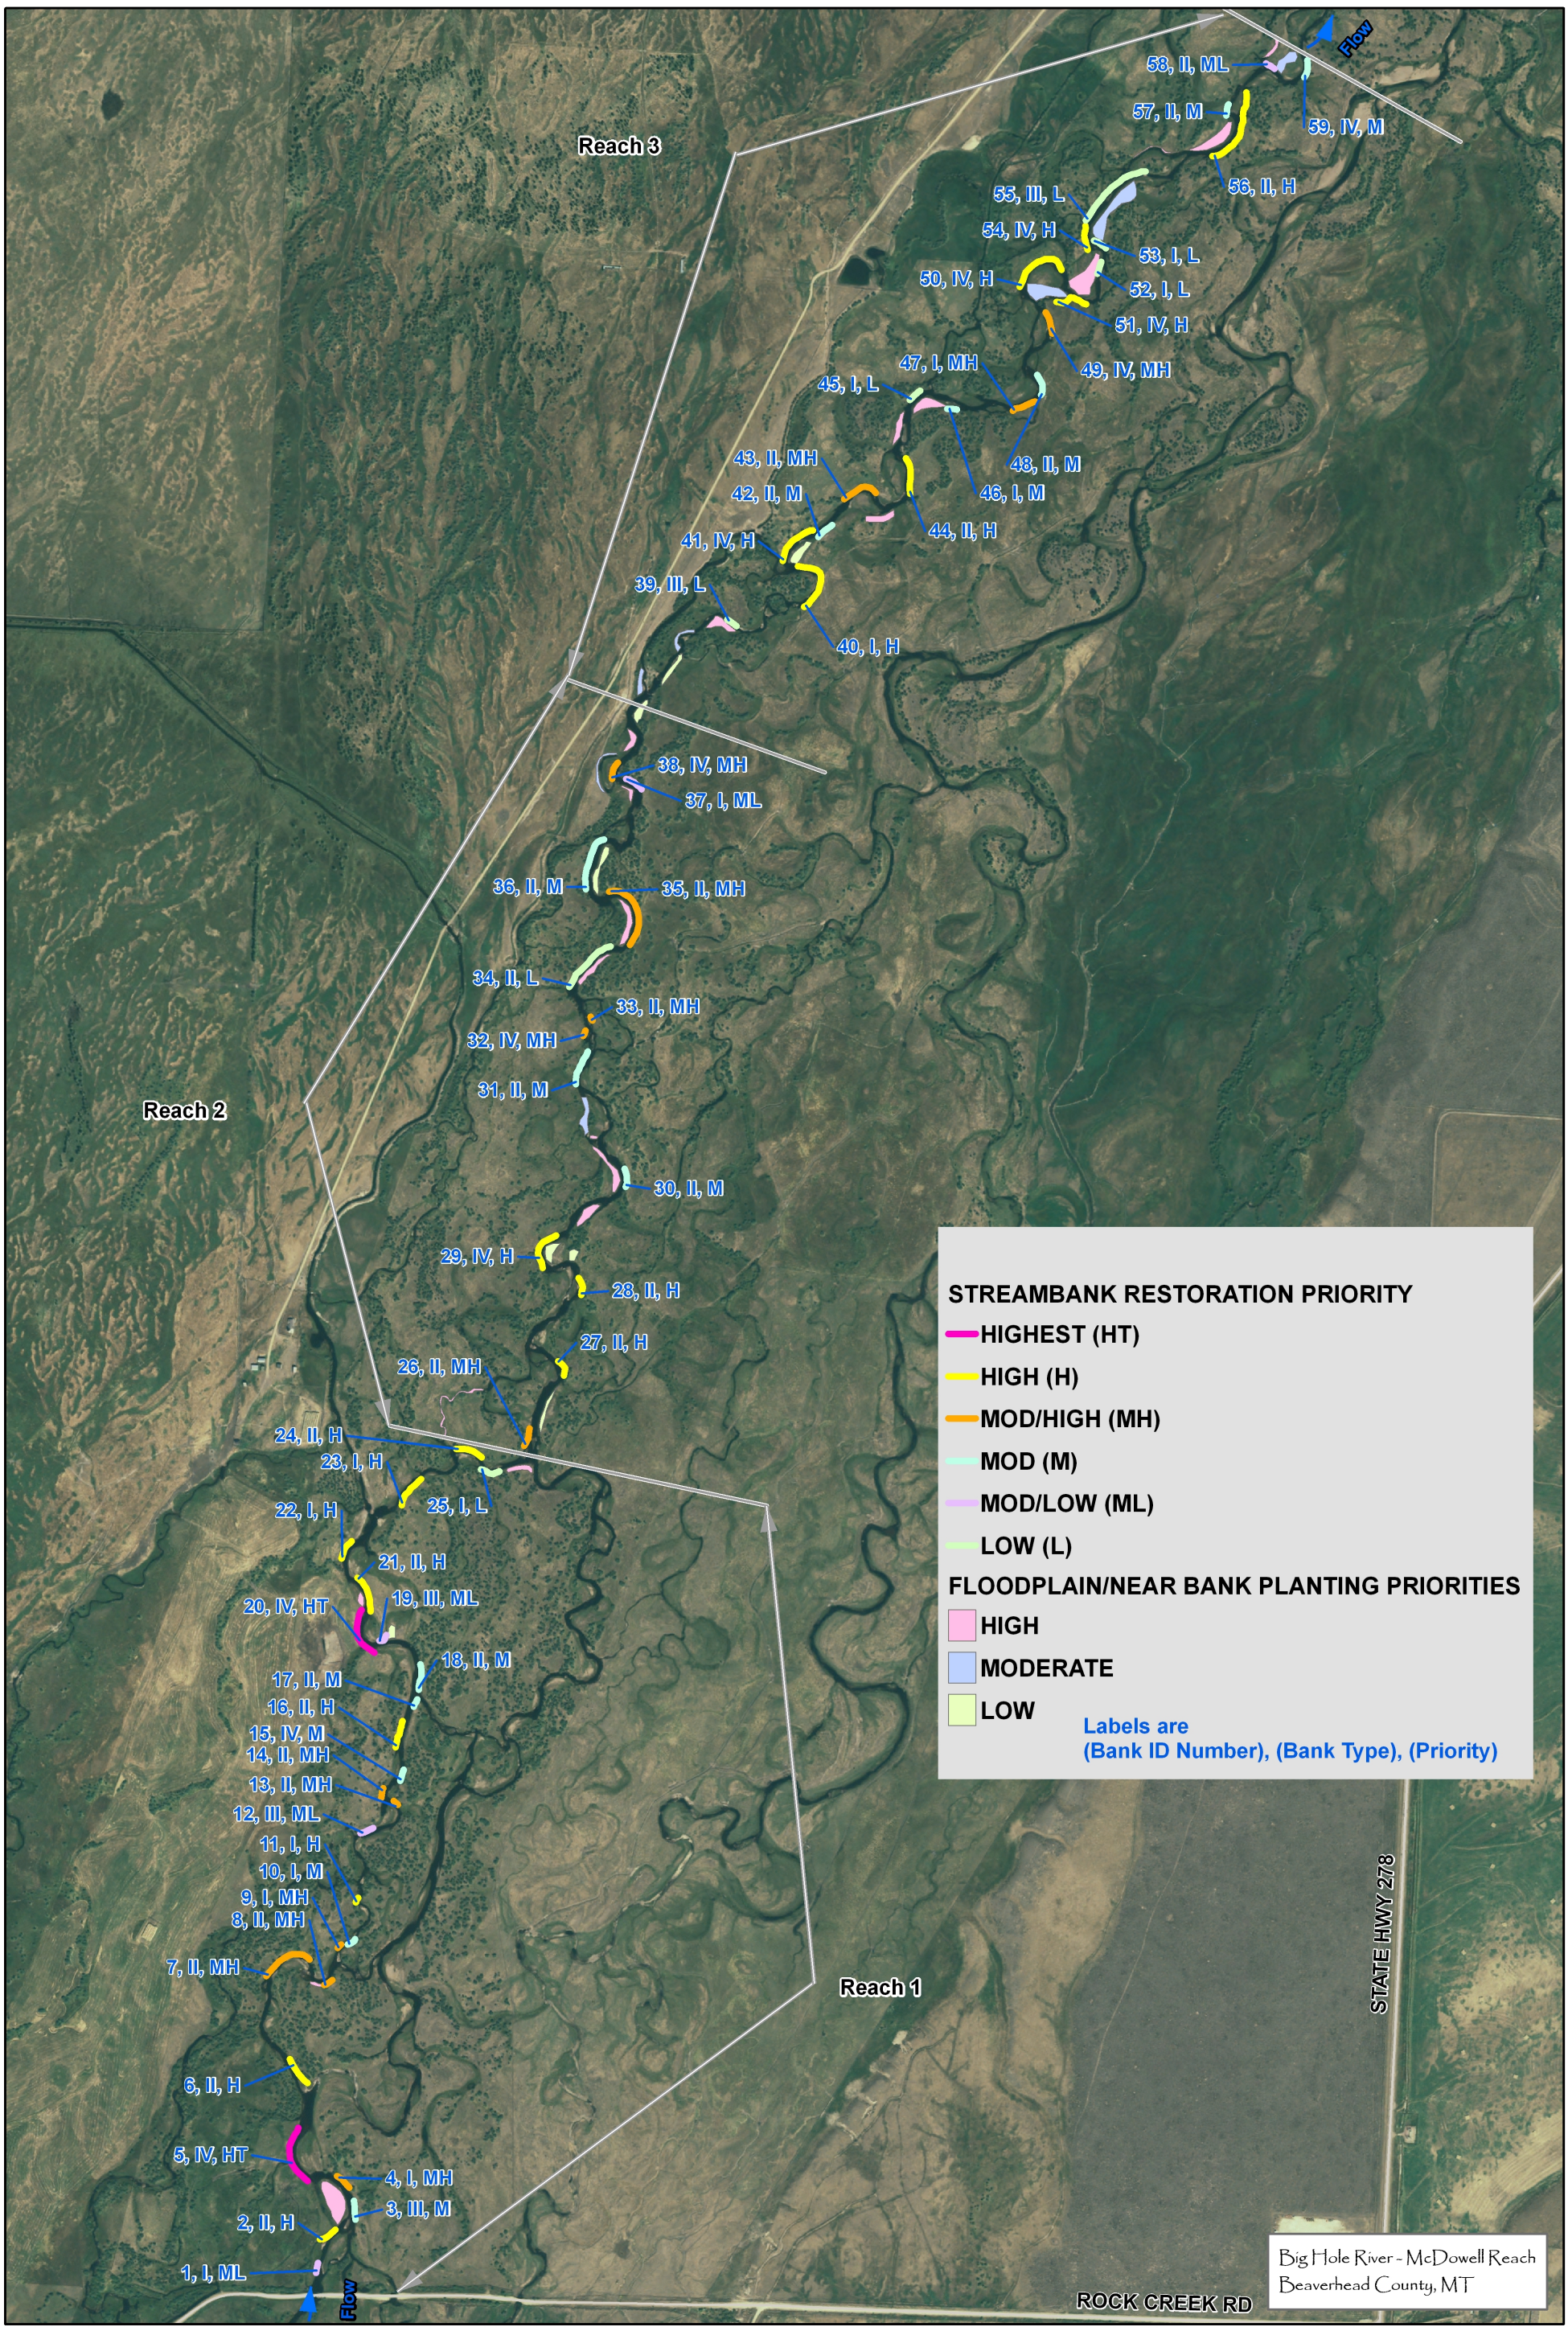

N
W E
S

0 600 1,200 2,400 3,600 4,800 Feet

PBS&J

Figure 2.
Project Area with
Prioritized Streambanks