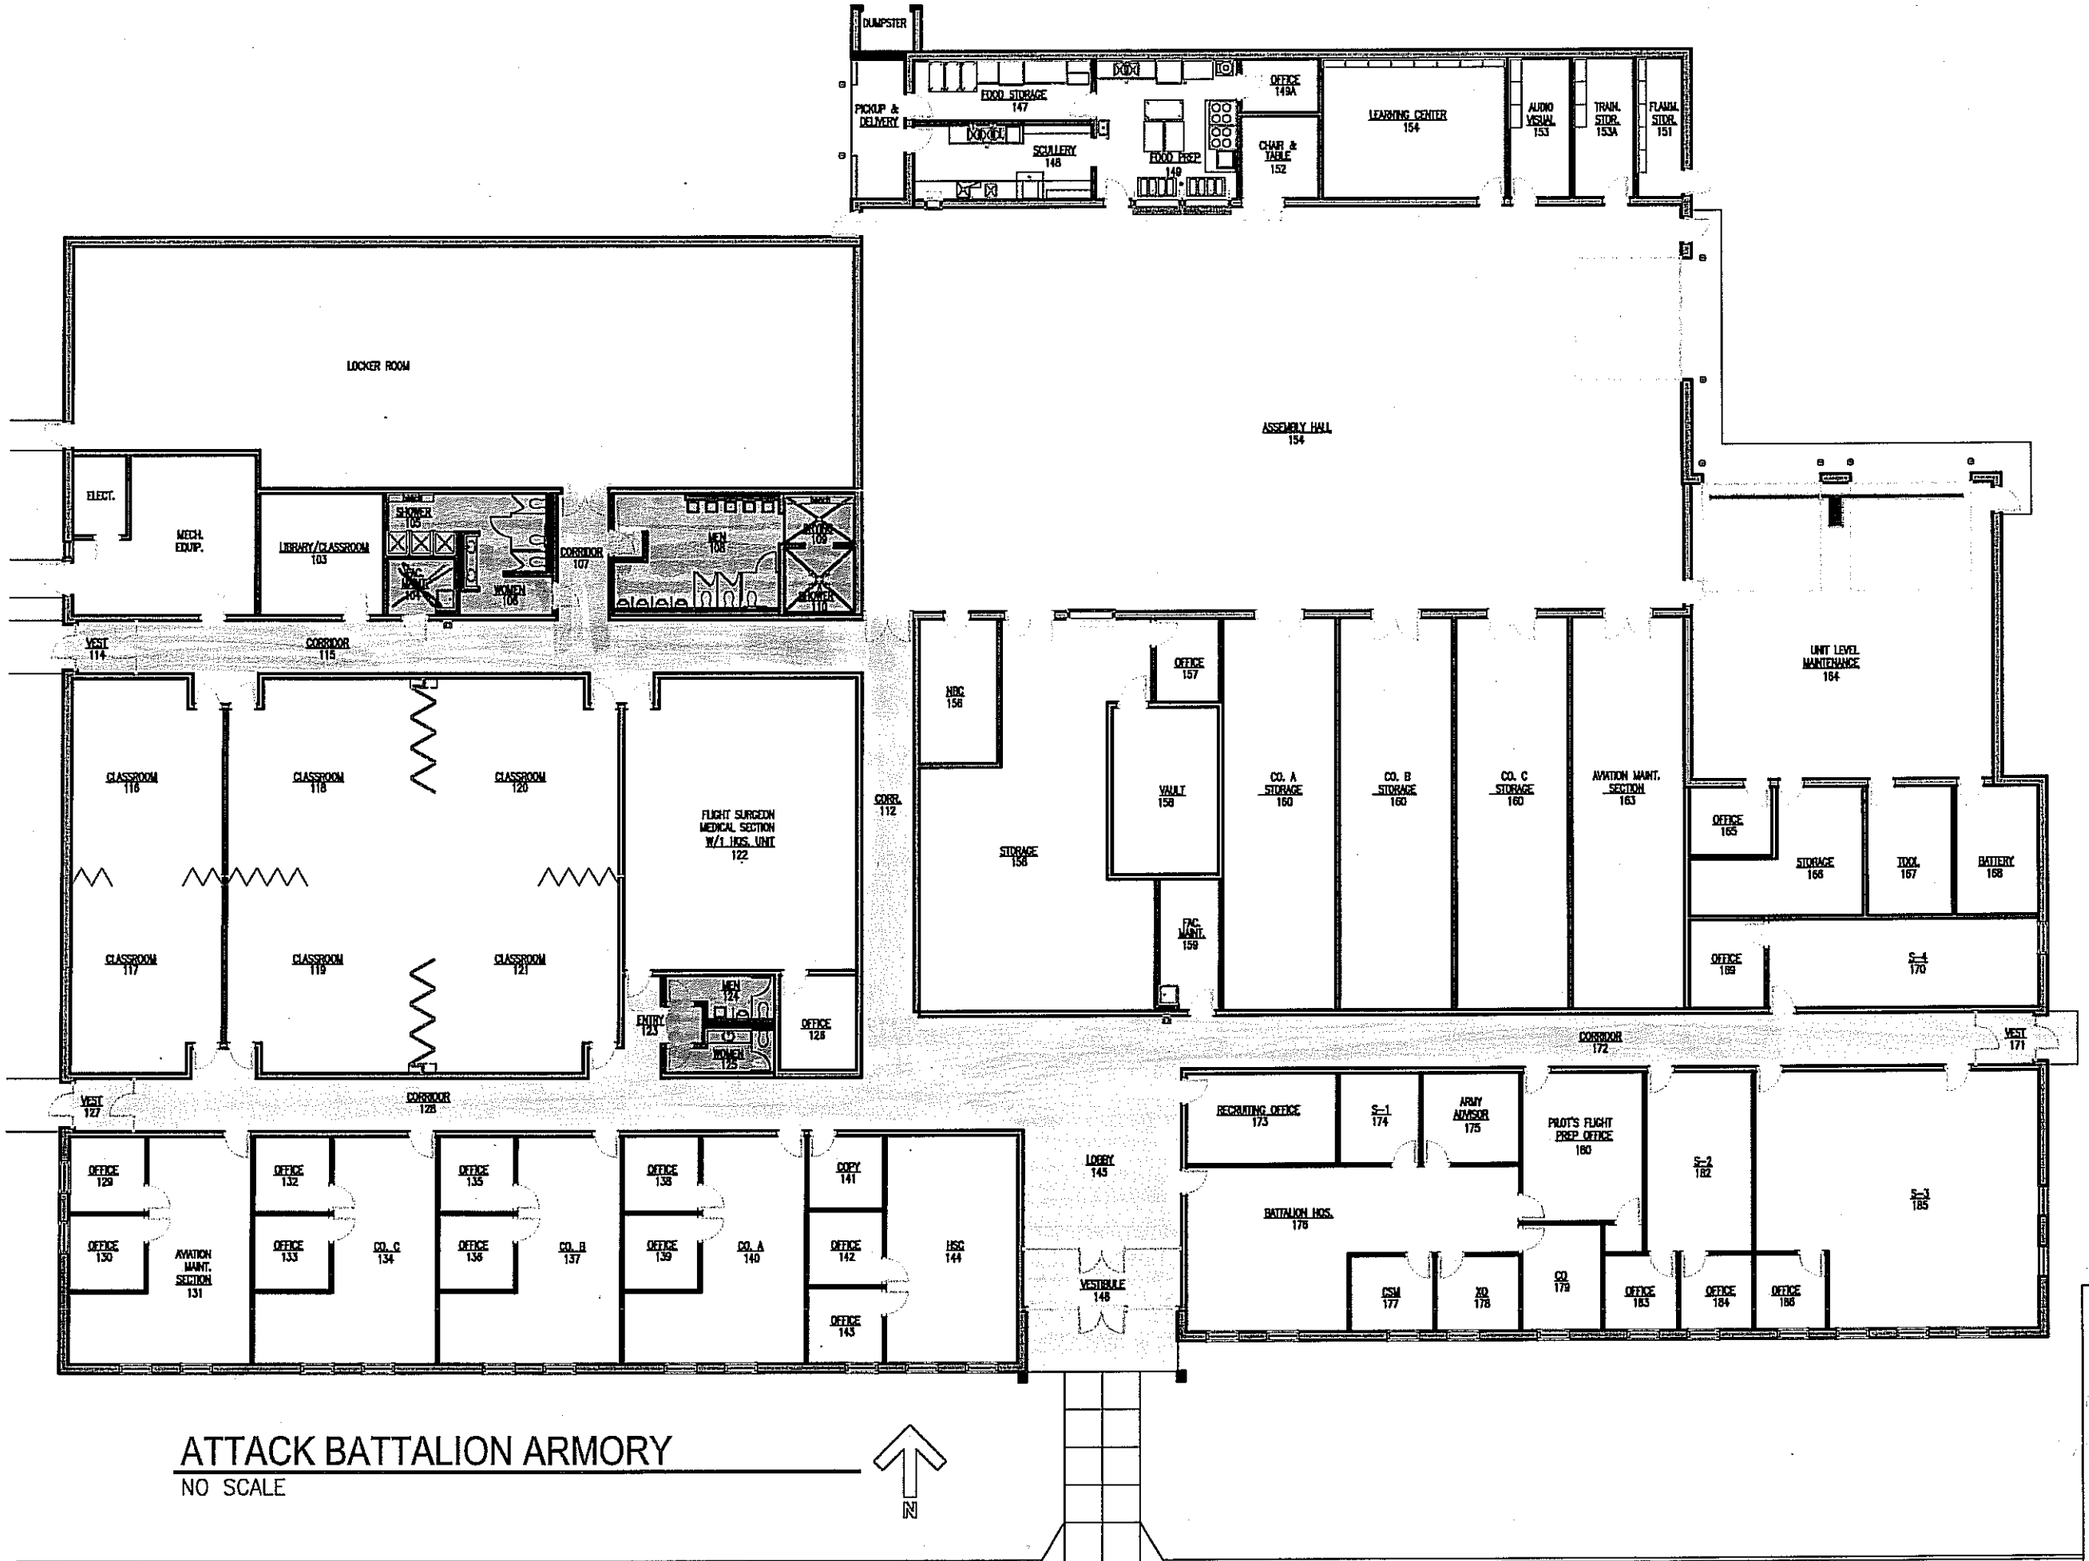

ATTACK BATTALION ARMORY

NO SCALE

CONSULTANT:

MONTANA NATIONAL GUARD

PROJECT NAME:
ATTACK BATTALION ARMORY
(ABA)
helena regional airport

PATH: ABA.dwg
DATE: MAY 2005
DRAWN BY: SWC
REVISIONS:

CMA NO.:

SCOTT CROMWELL, NCARB, AIA
PROJECT ARCHITECT
FACILITIES MNGMNT. OFFICE
P.O. BOX 4789
HELENA, MT 59604
phone: +1/406.324.3137
fax: +1/406.324.3110
scott.cromwell@mt.ngb.army.mil

SHEET CONTENTS

SHEET NO.

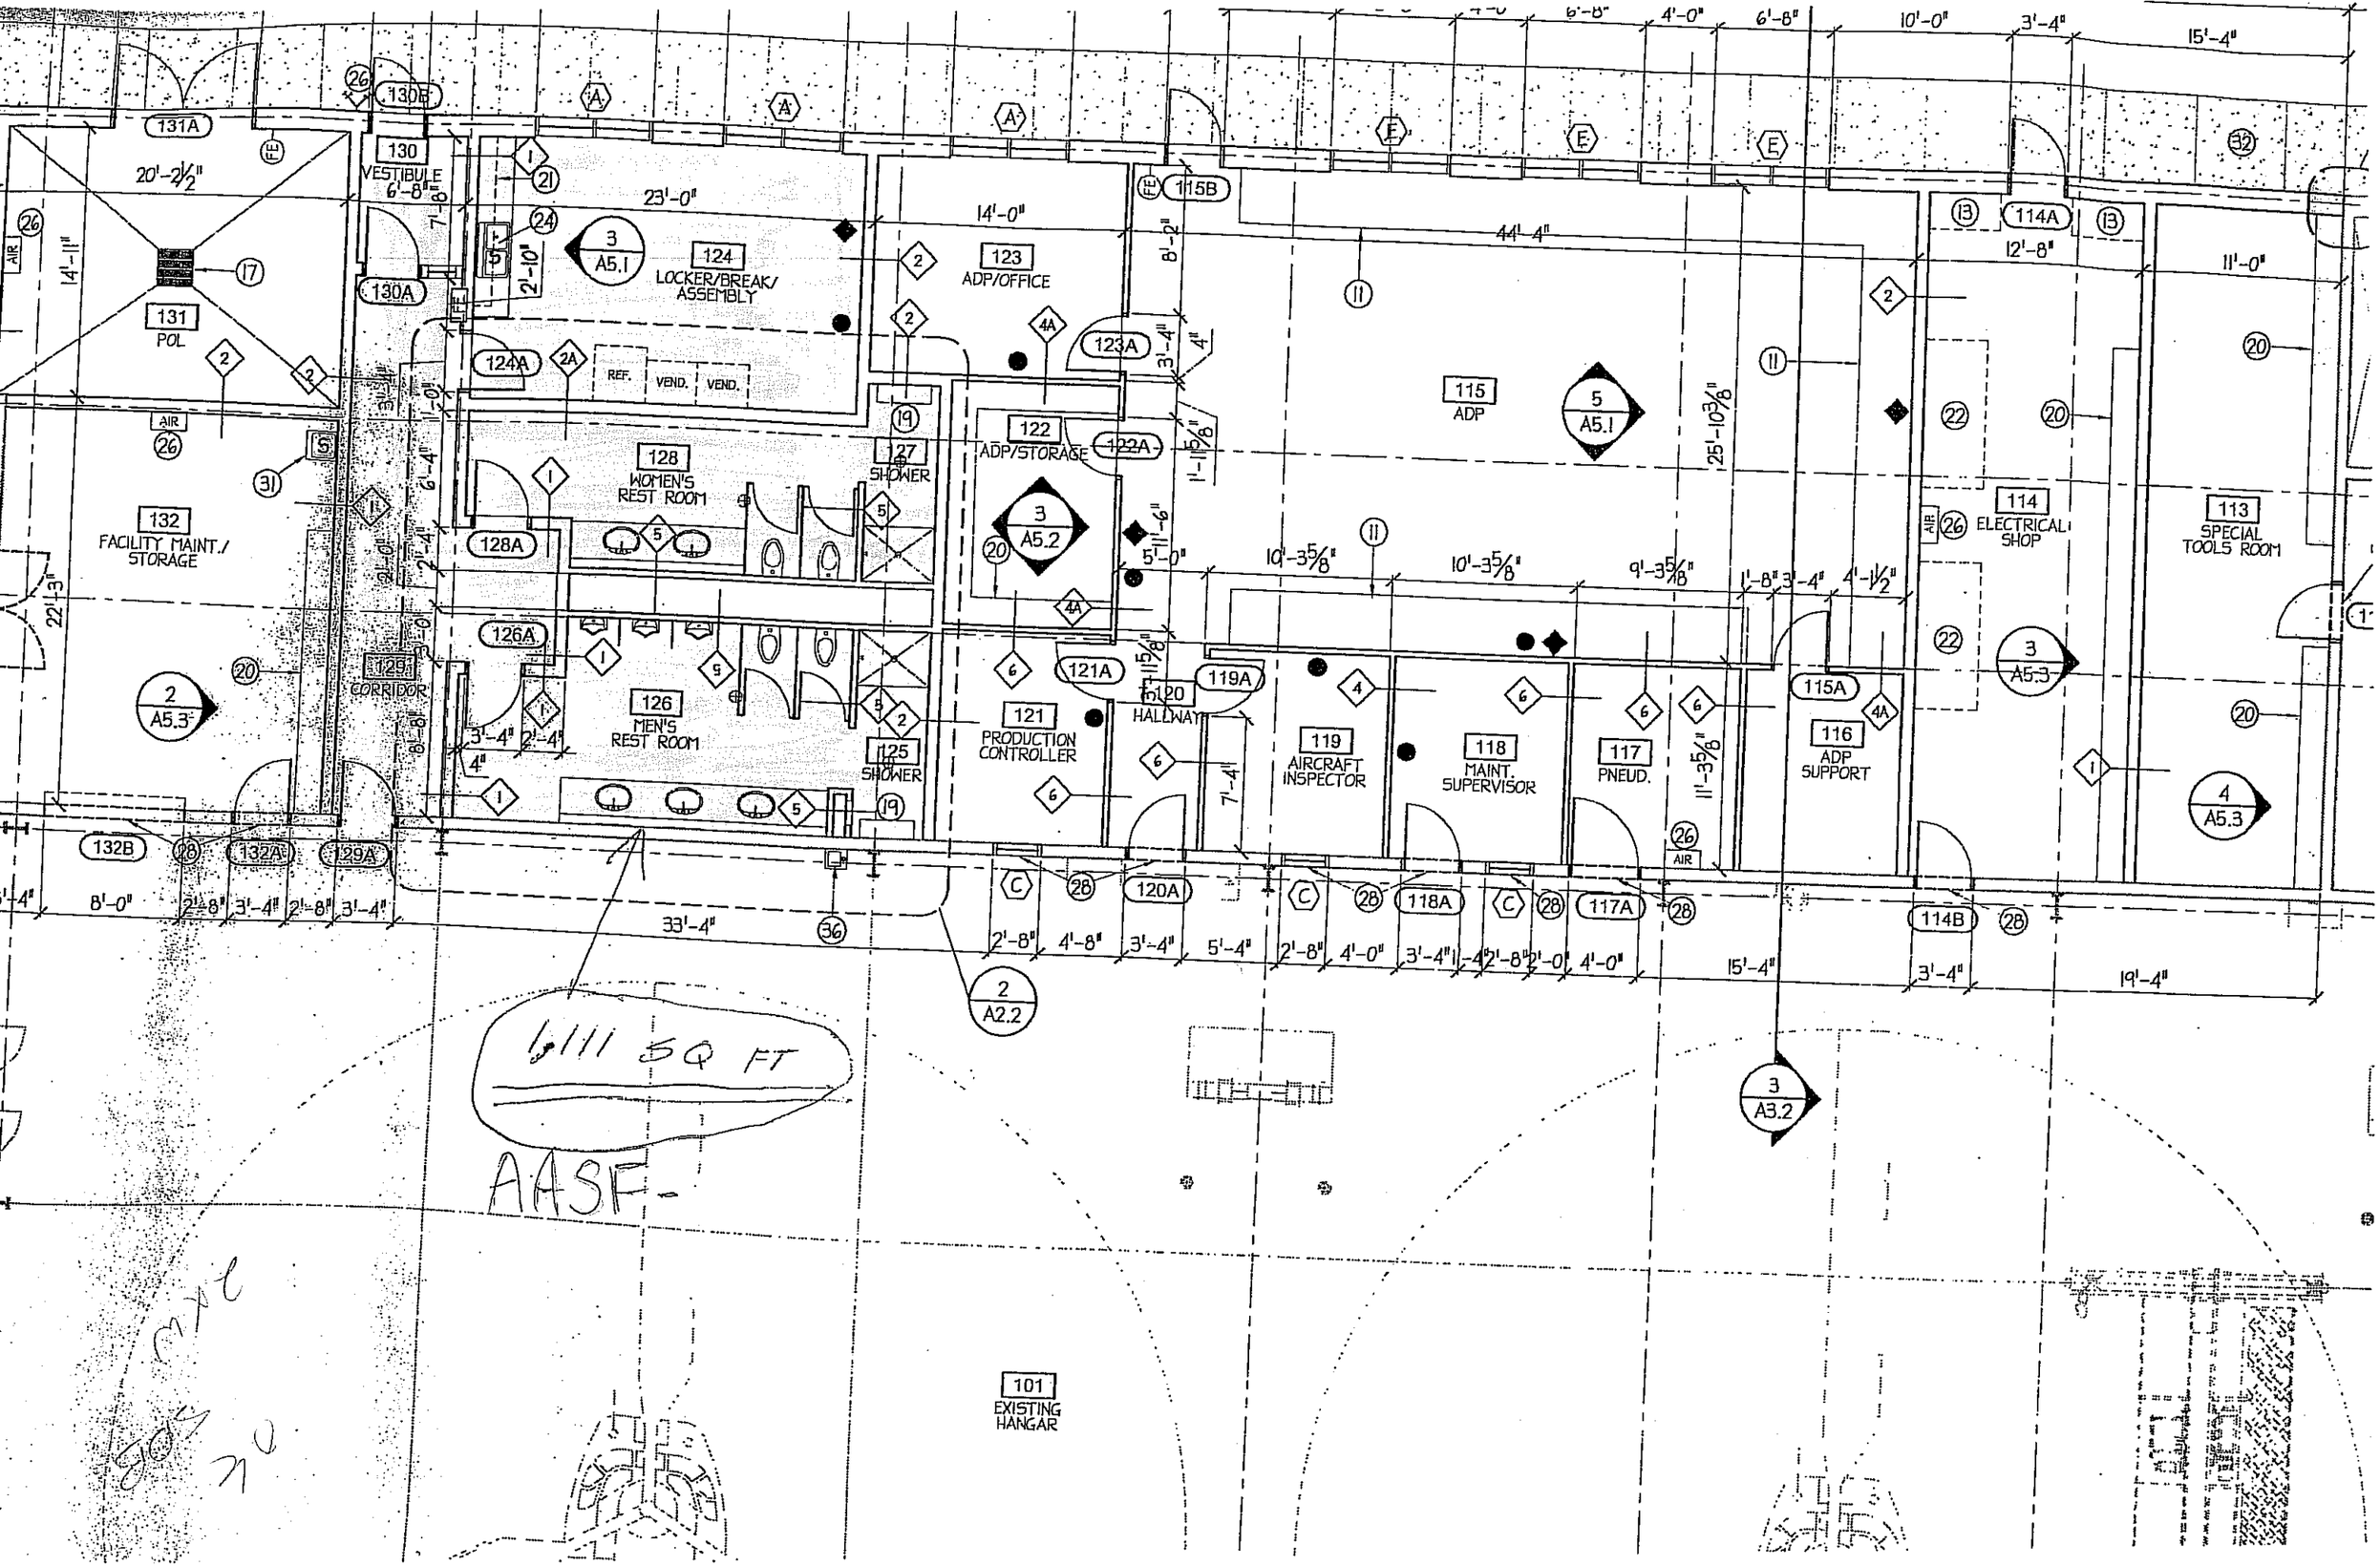
131A
20'-2½"
131
POL
130E
130
VESTIBULE
6'-8"
130A
124
LOCKER/BREAK/
ASSEMBLY
23'-0"
124A
REF.
VEND.
VEND.
123
ADP/OFFICE
14'-0"
123A
115B
44'-4"
115
ADP
122
ADP/STORAGE
122A
127
SHOWER
128
WOMEN'S
REST ROOM
128A
132
FACILITY MAINT./
STORAGE
129
CORRIDOR
126A
126
MEN'S
REST ROOM
125
SHOWER
121
PRODUCTION
CONTROLLER
121A
120
HALLWAY
119A
119
AIRCRAFT
INSPECTOR
118
MAINT.
SUPERVISOR
117
PNEUD.
115A
116
ADP
SUPPORT
114A
114
ELECTRICAL
SHOP
113
SPECIAL
TOOLS ROOM
132B
132A
129A
120A
118A
117A
114B
33'-4"
15'-4"
19'-4"
101
EXISTING
HANGAR
6111 SQ FT
AASF-

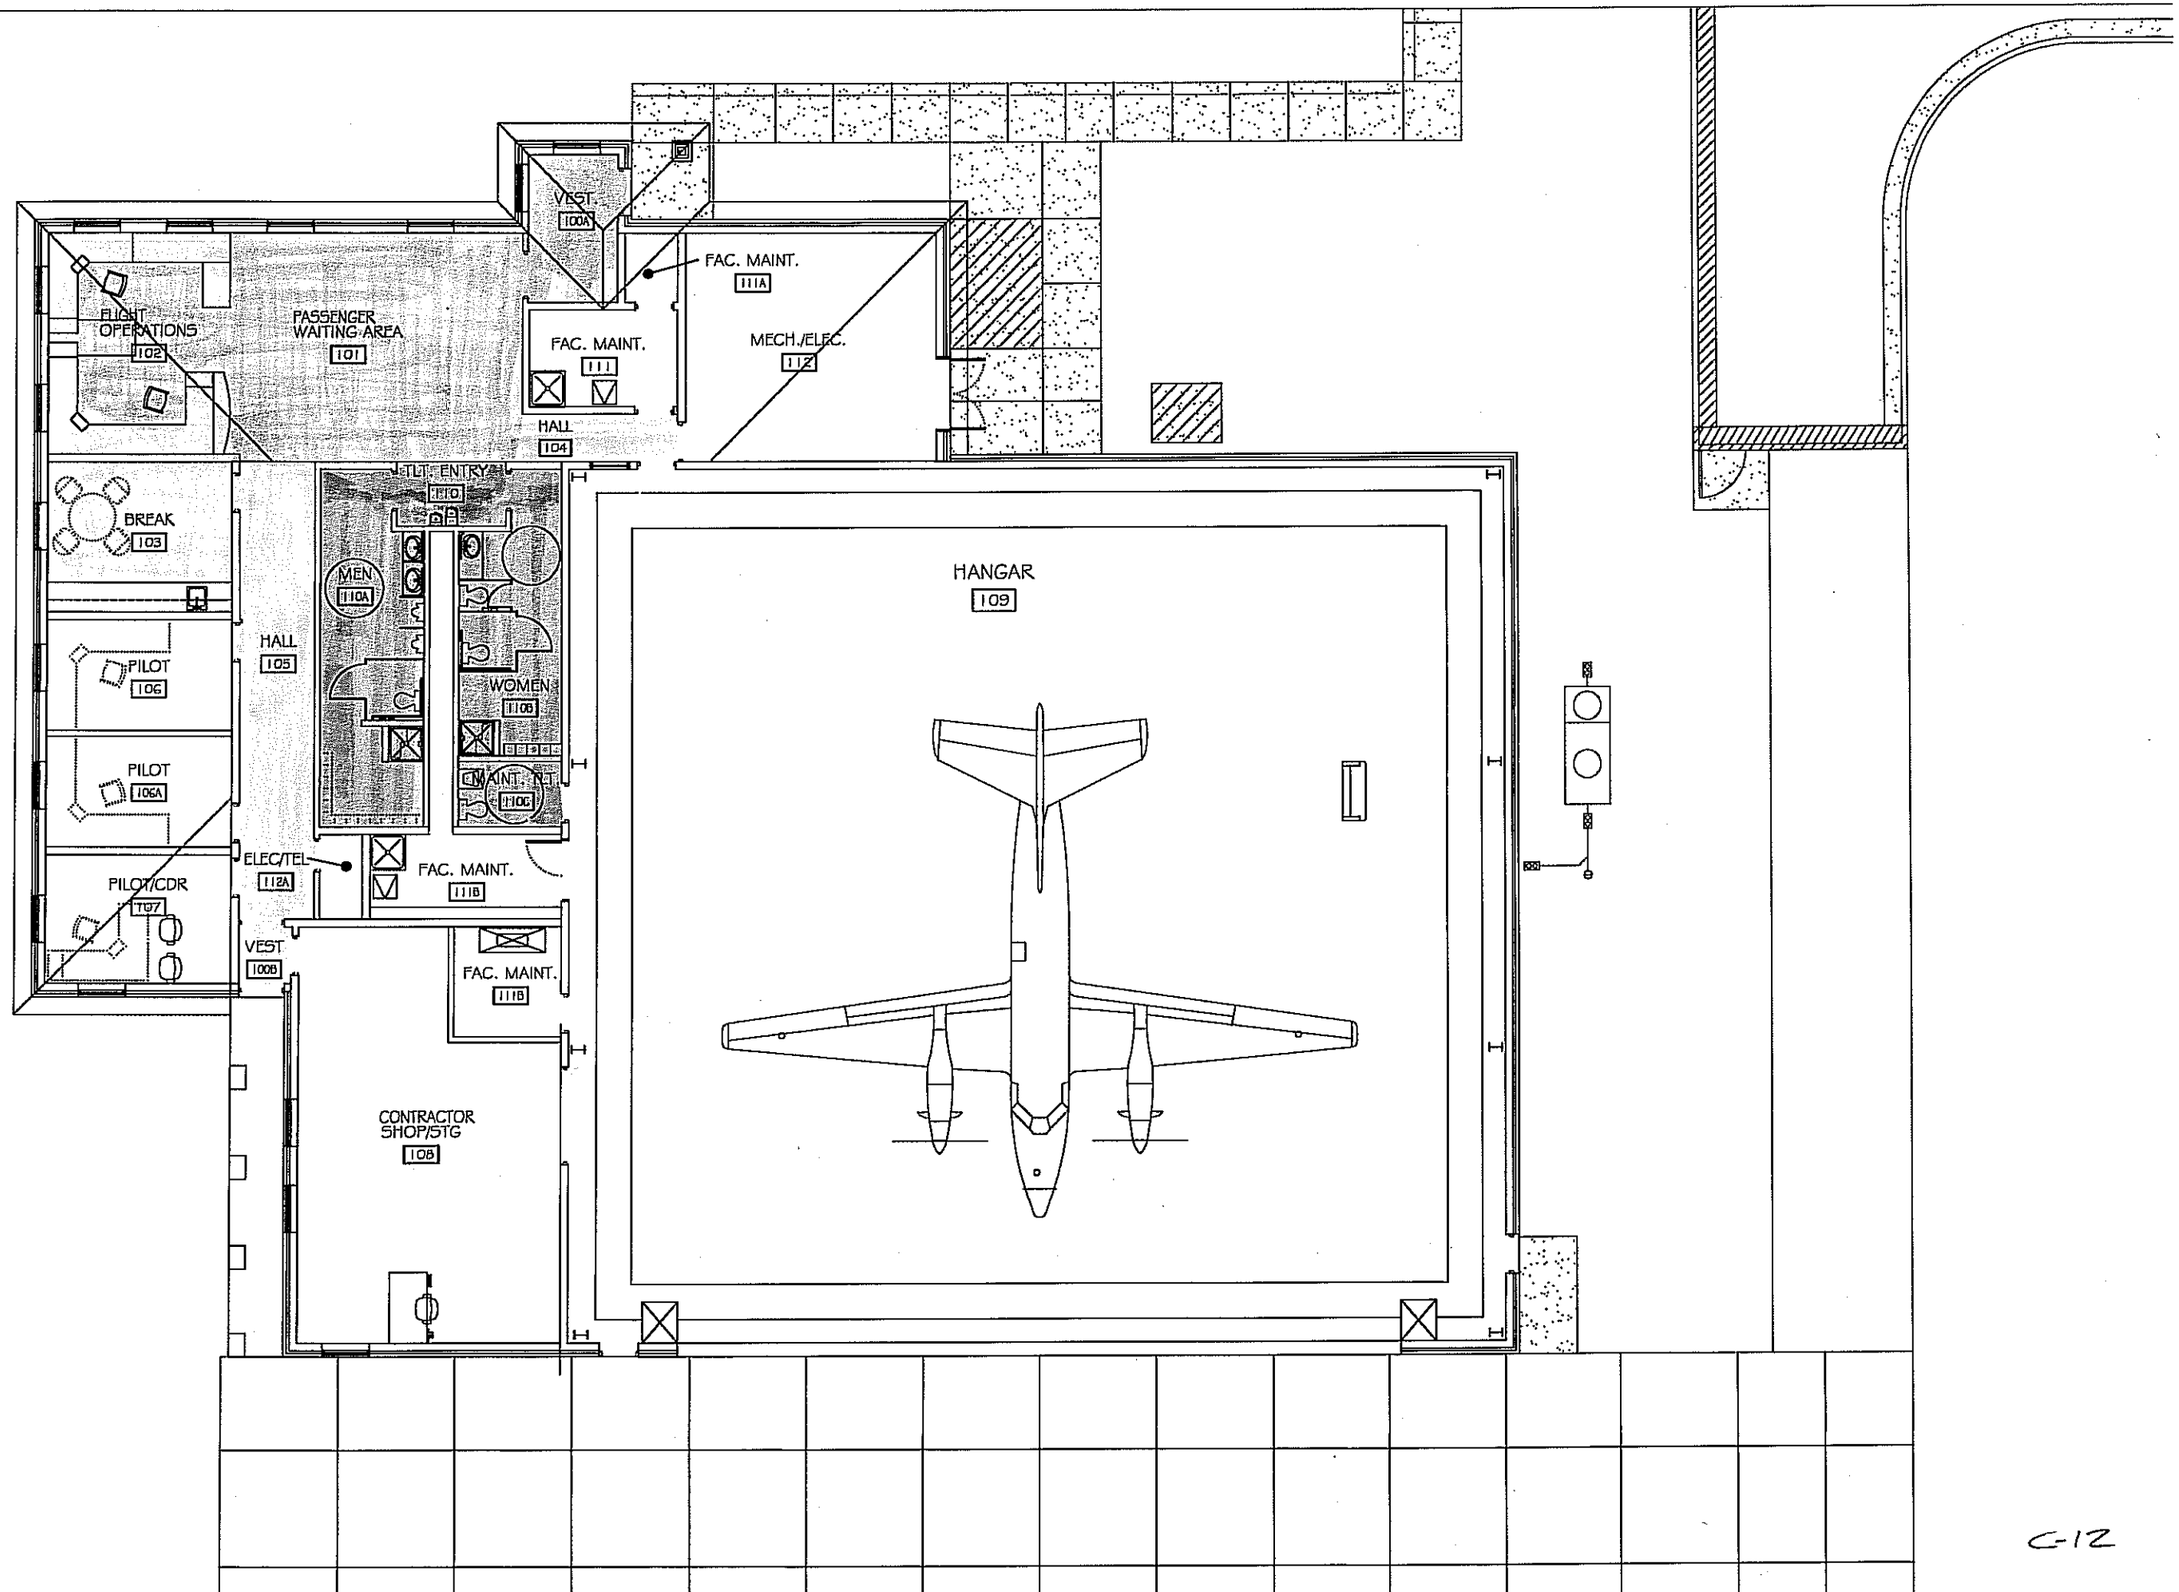
VEST.
100A
FAC. MAINT.
111A
FLIGHT OPERATIONS
102
PASSENGER WAITING AREA
101
FAC. MAINT.
111
MECH./ELEC.
112
HALL
104
TUT. ENTRY
110
BREAK
103
MEN
110A
HANGAR
109
HALL
105
PILOT
106
WOMEN
110B
PILOT
106A
MAINT. N.T.
110C
ELEC/TEL
112A
FAC. MAINT.
111B
PILOT/CDR
107
VEST
100B
FAC. MAINT.
111B
CONTRACTOR SHOP/STG
108

C-12

BUILD 402
ATTC

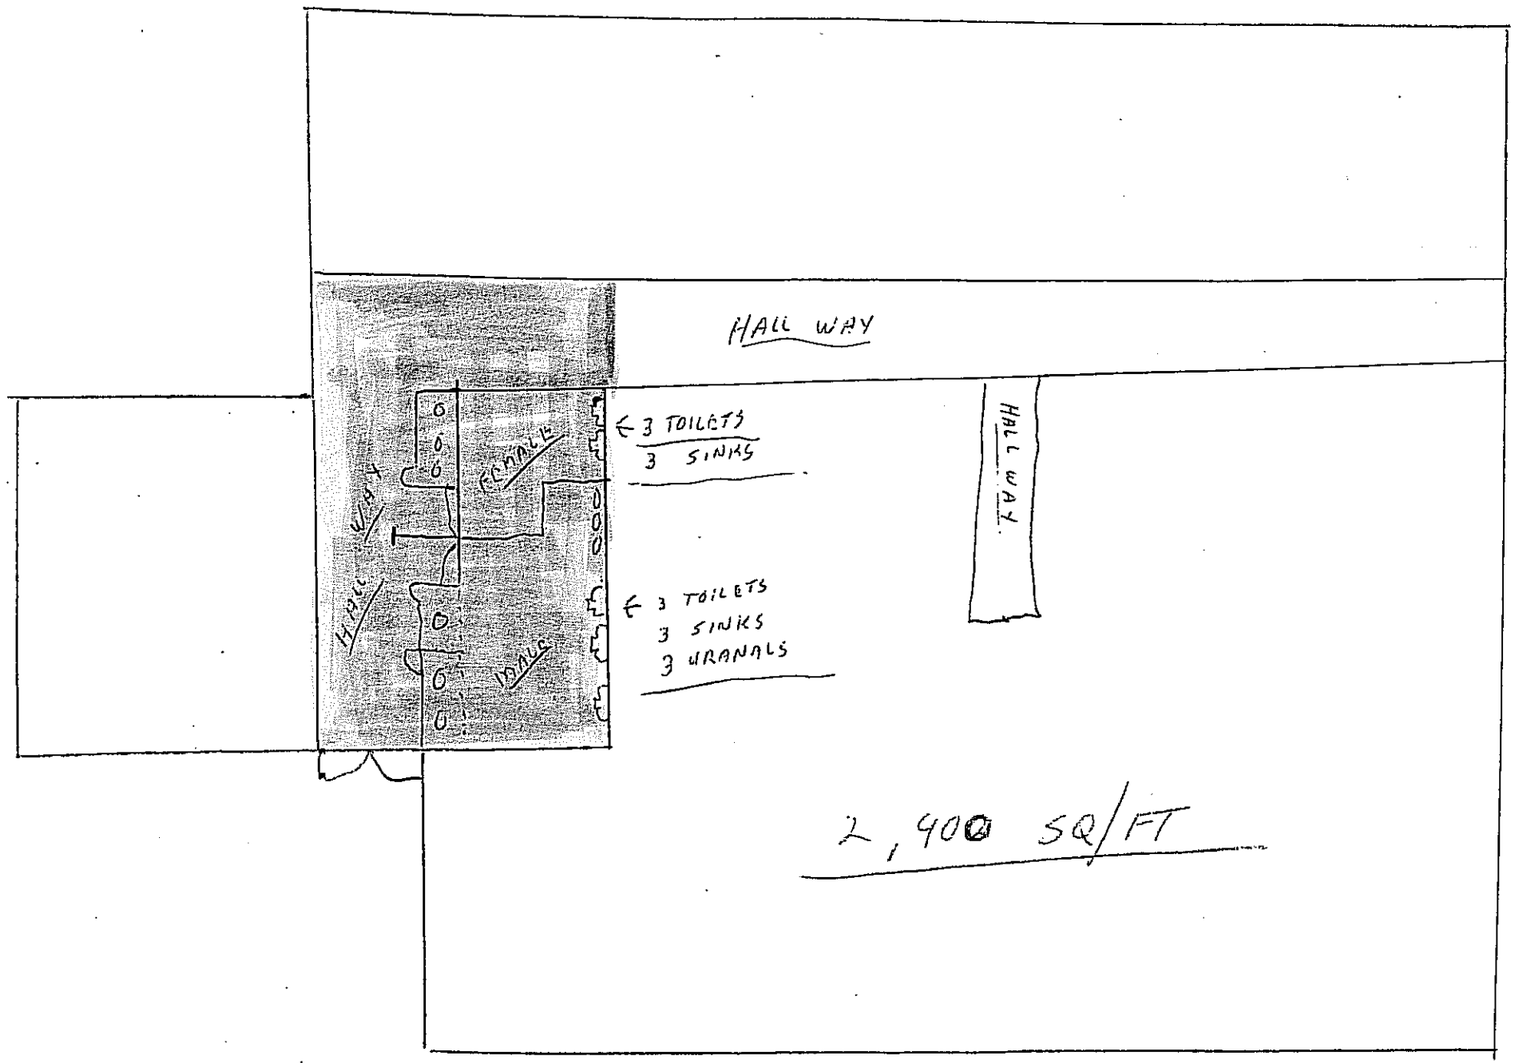

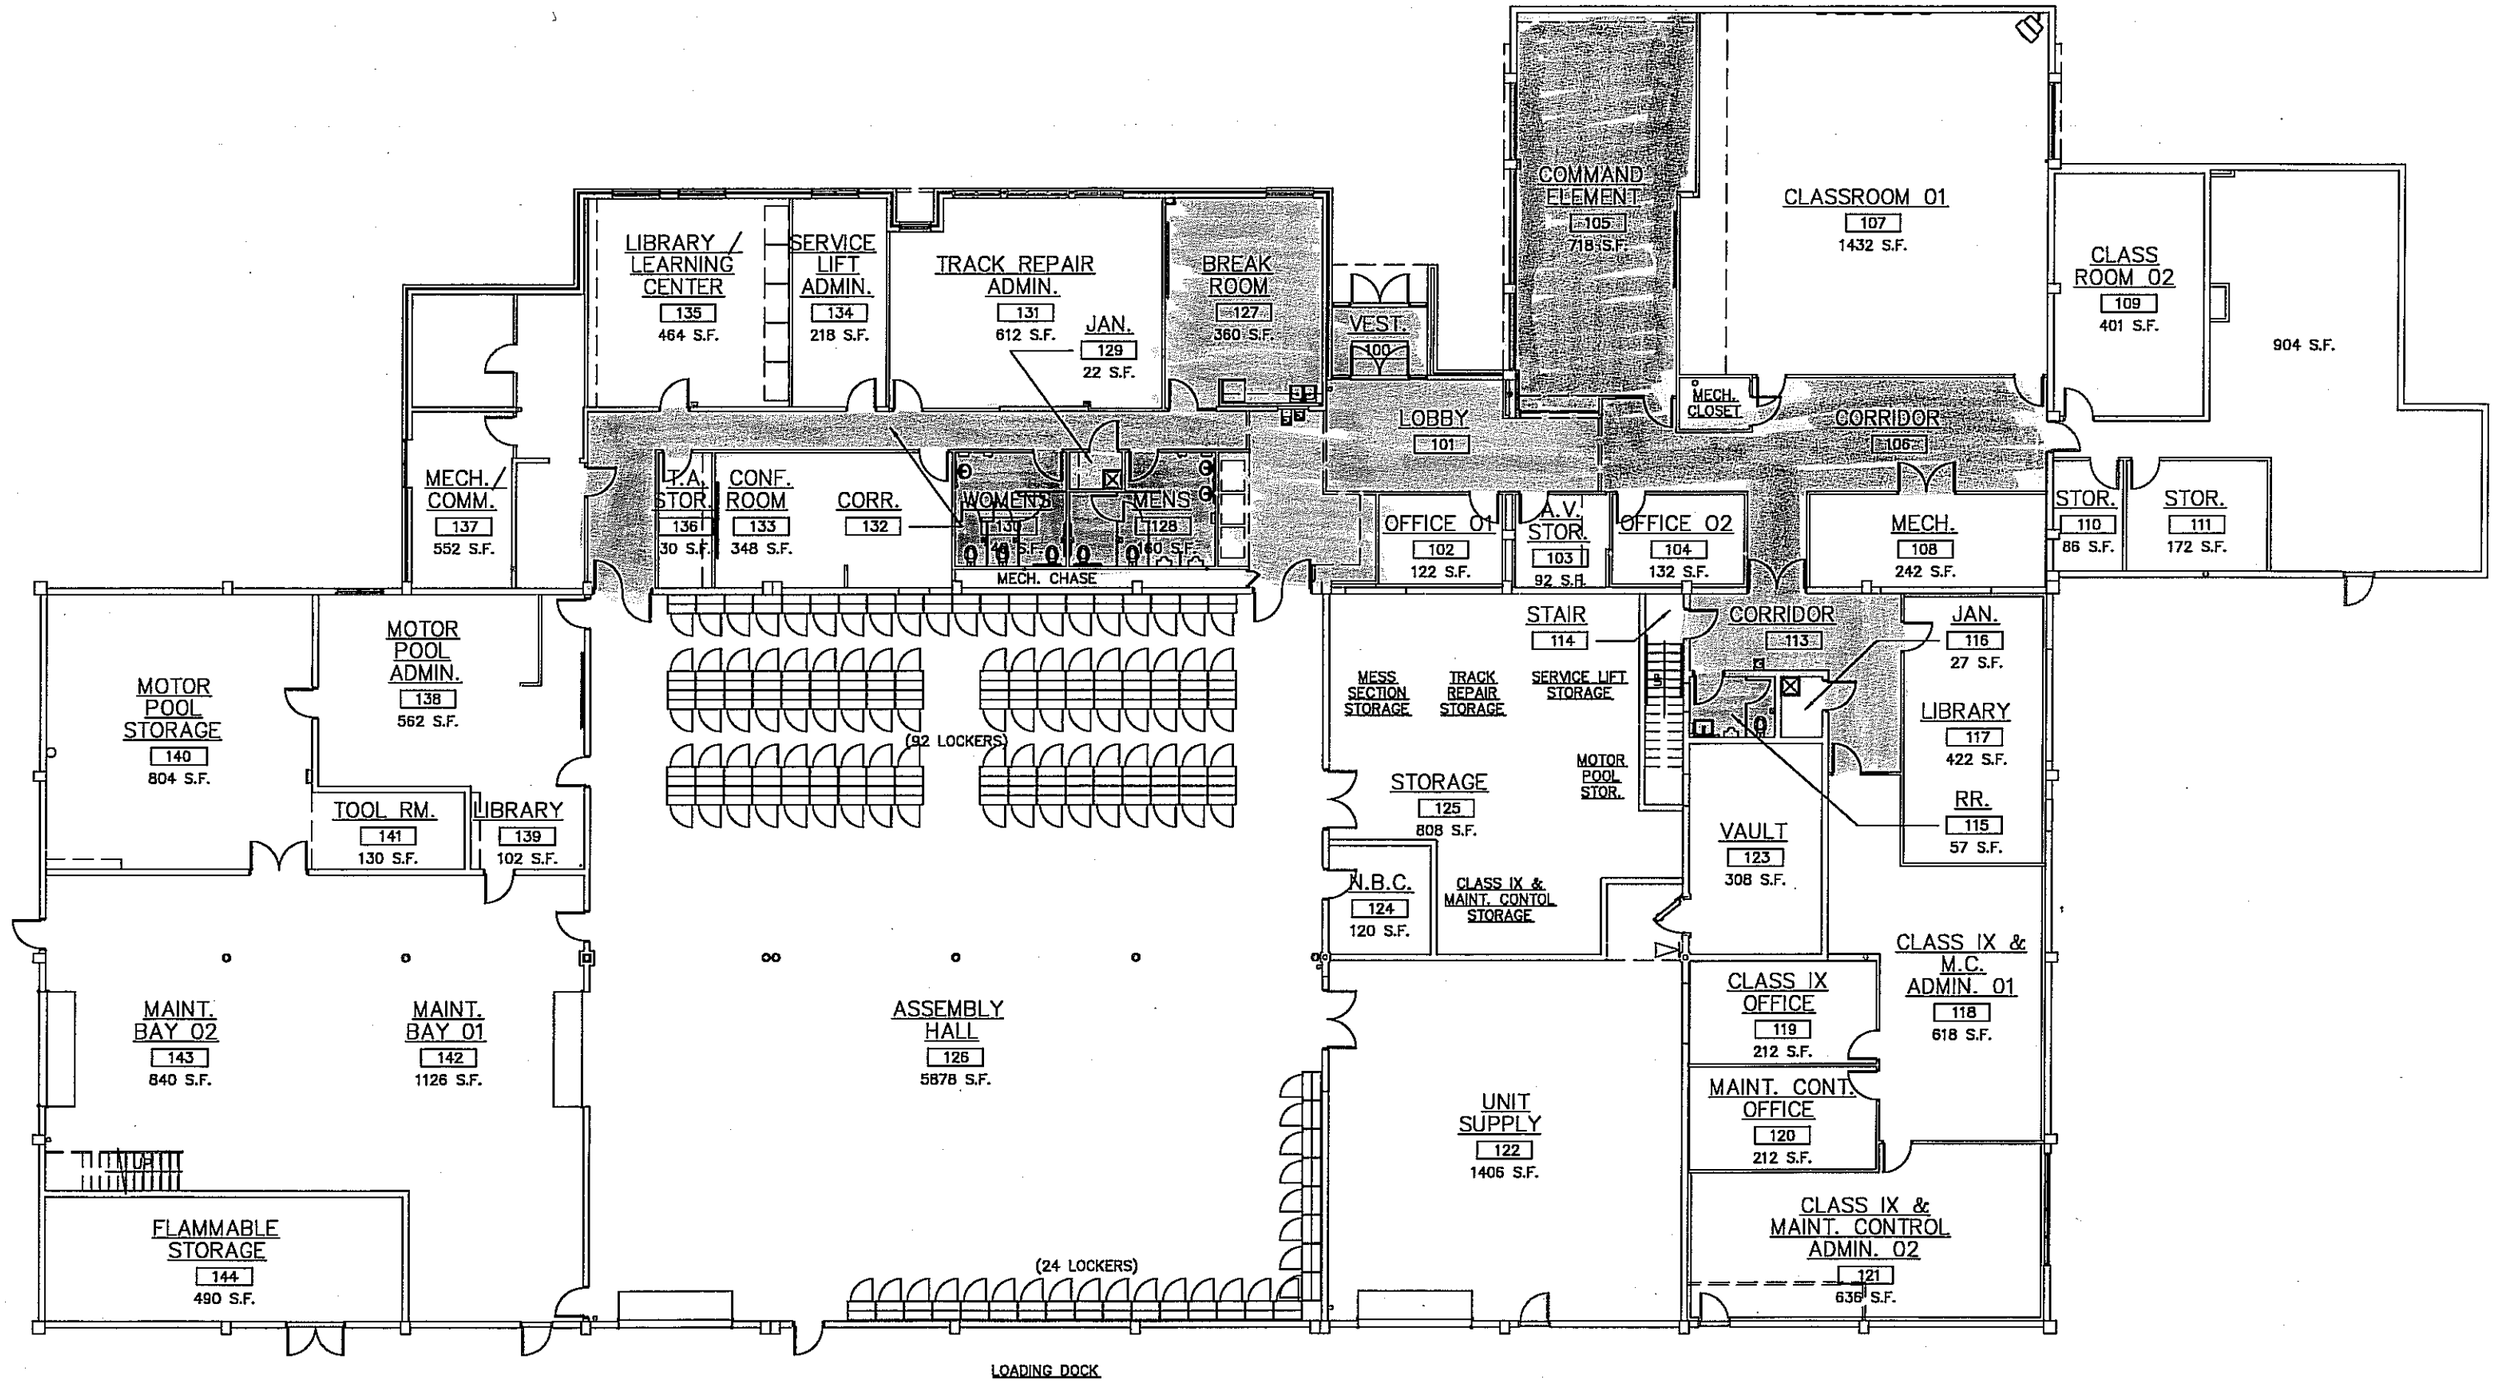

1 A1.0 OVERALL FLOOR PLAN

SCALE: 3/32" = 1'-0"

0517

NORTH

CLEANING CONTRACT # 530

POST ENGINEER SHOP

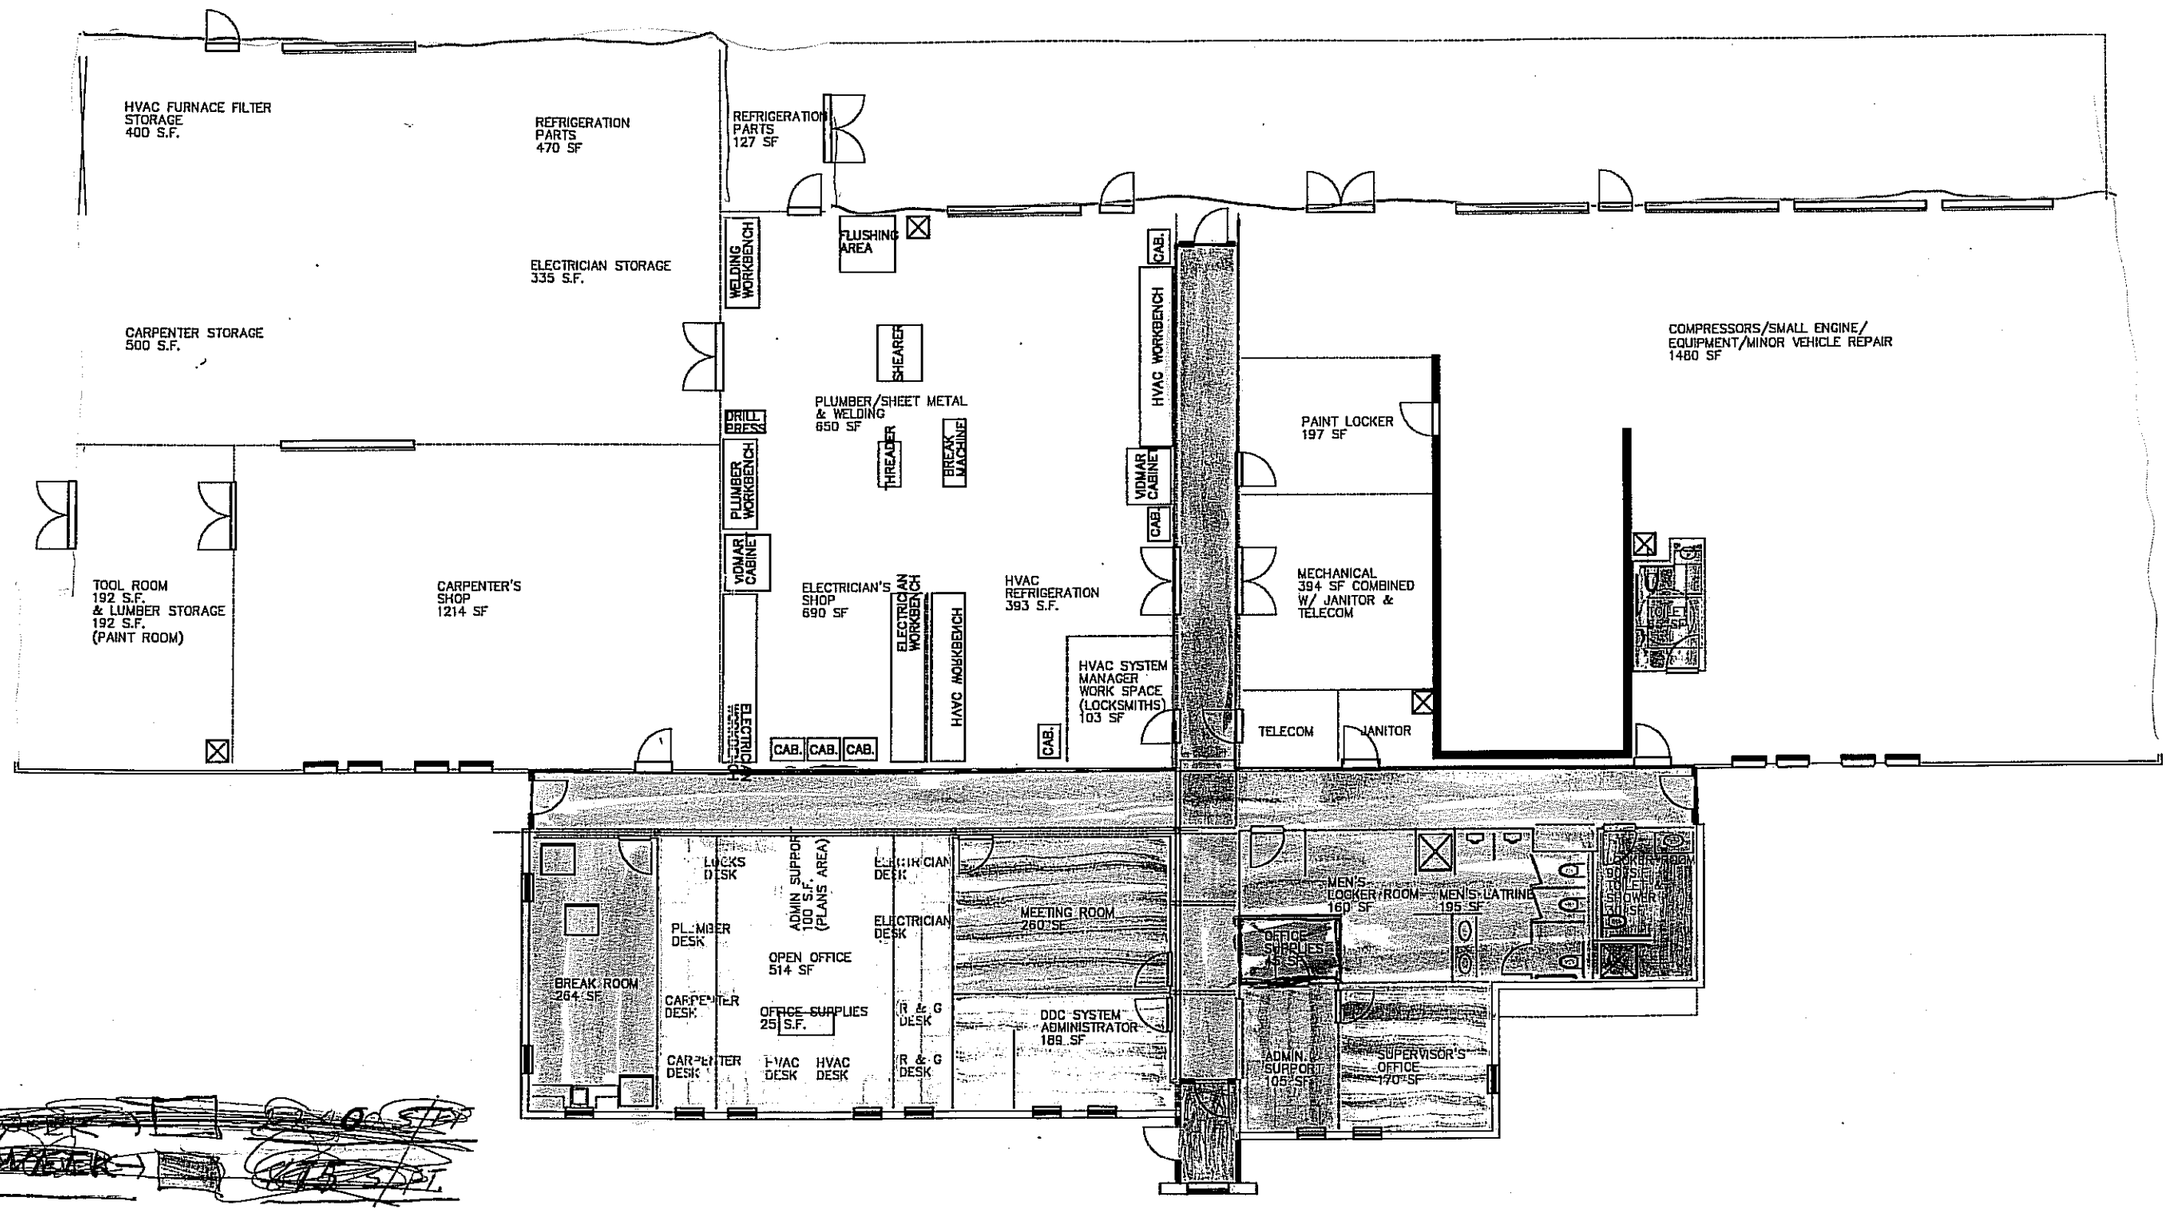

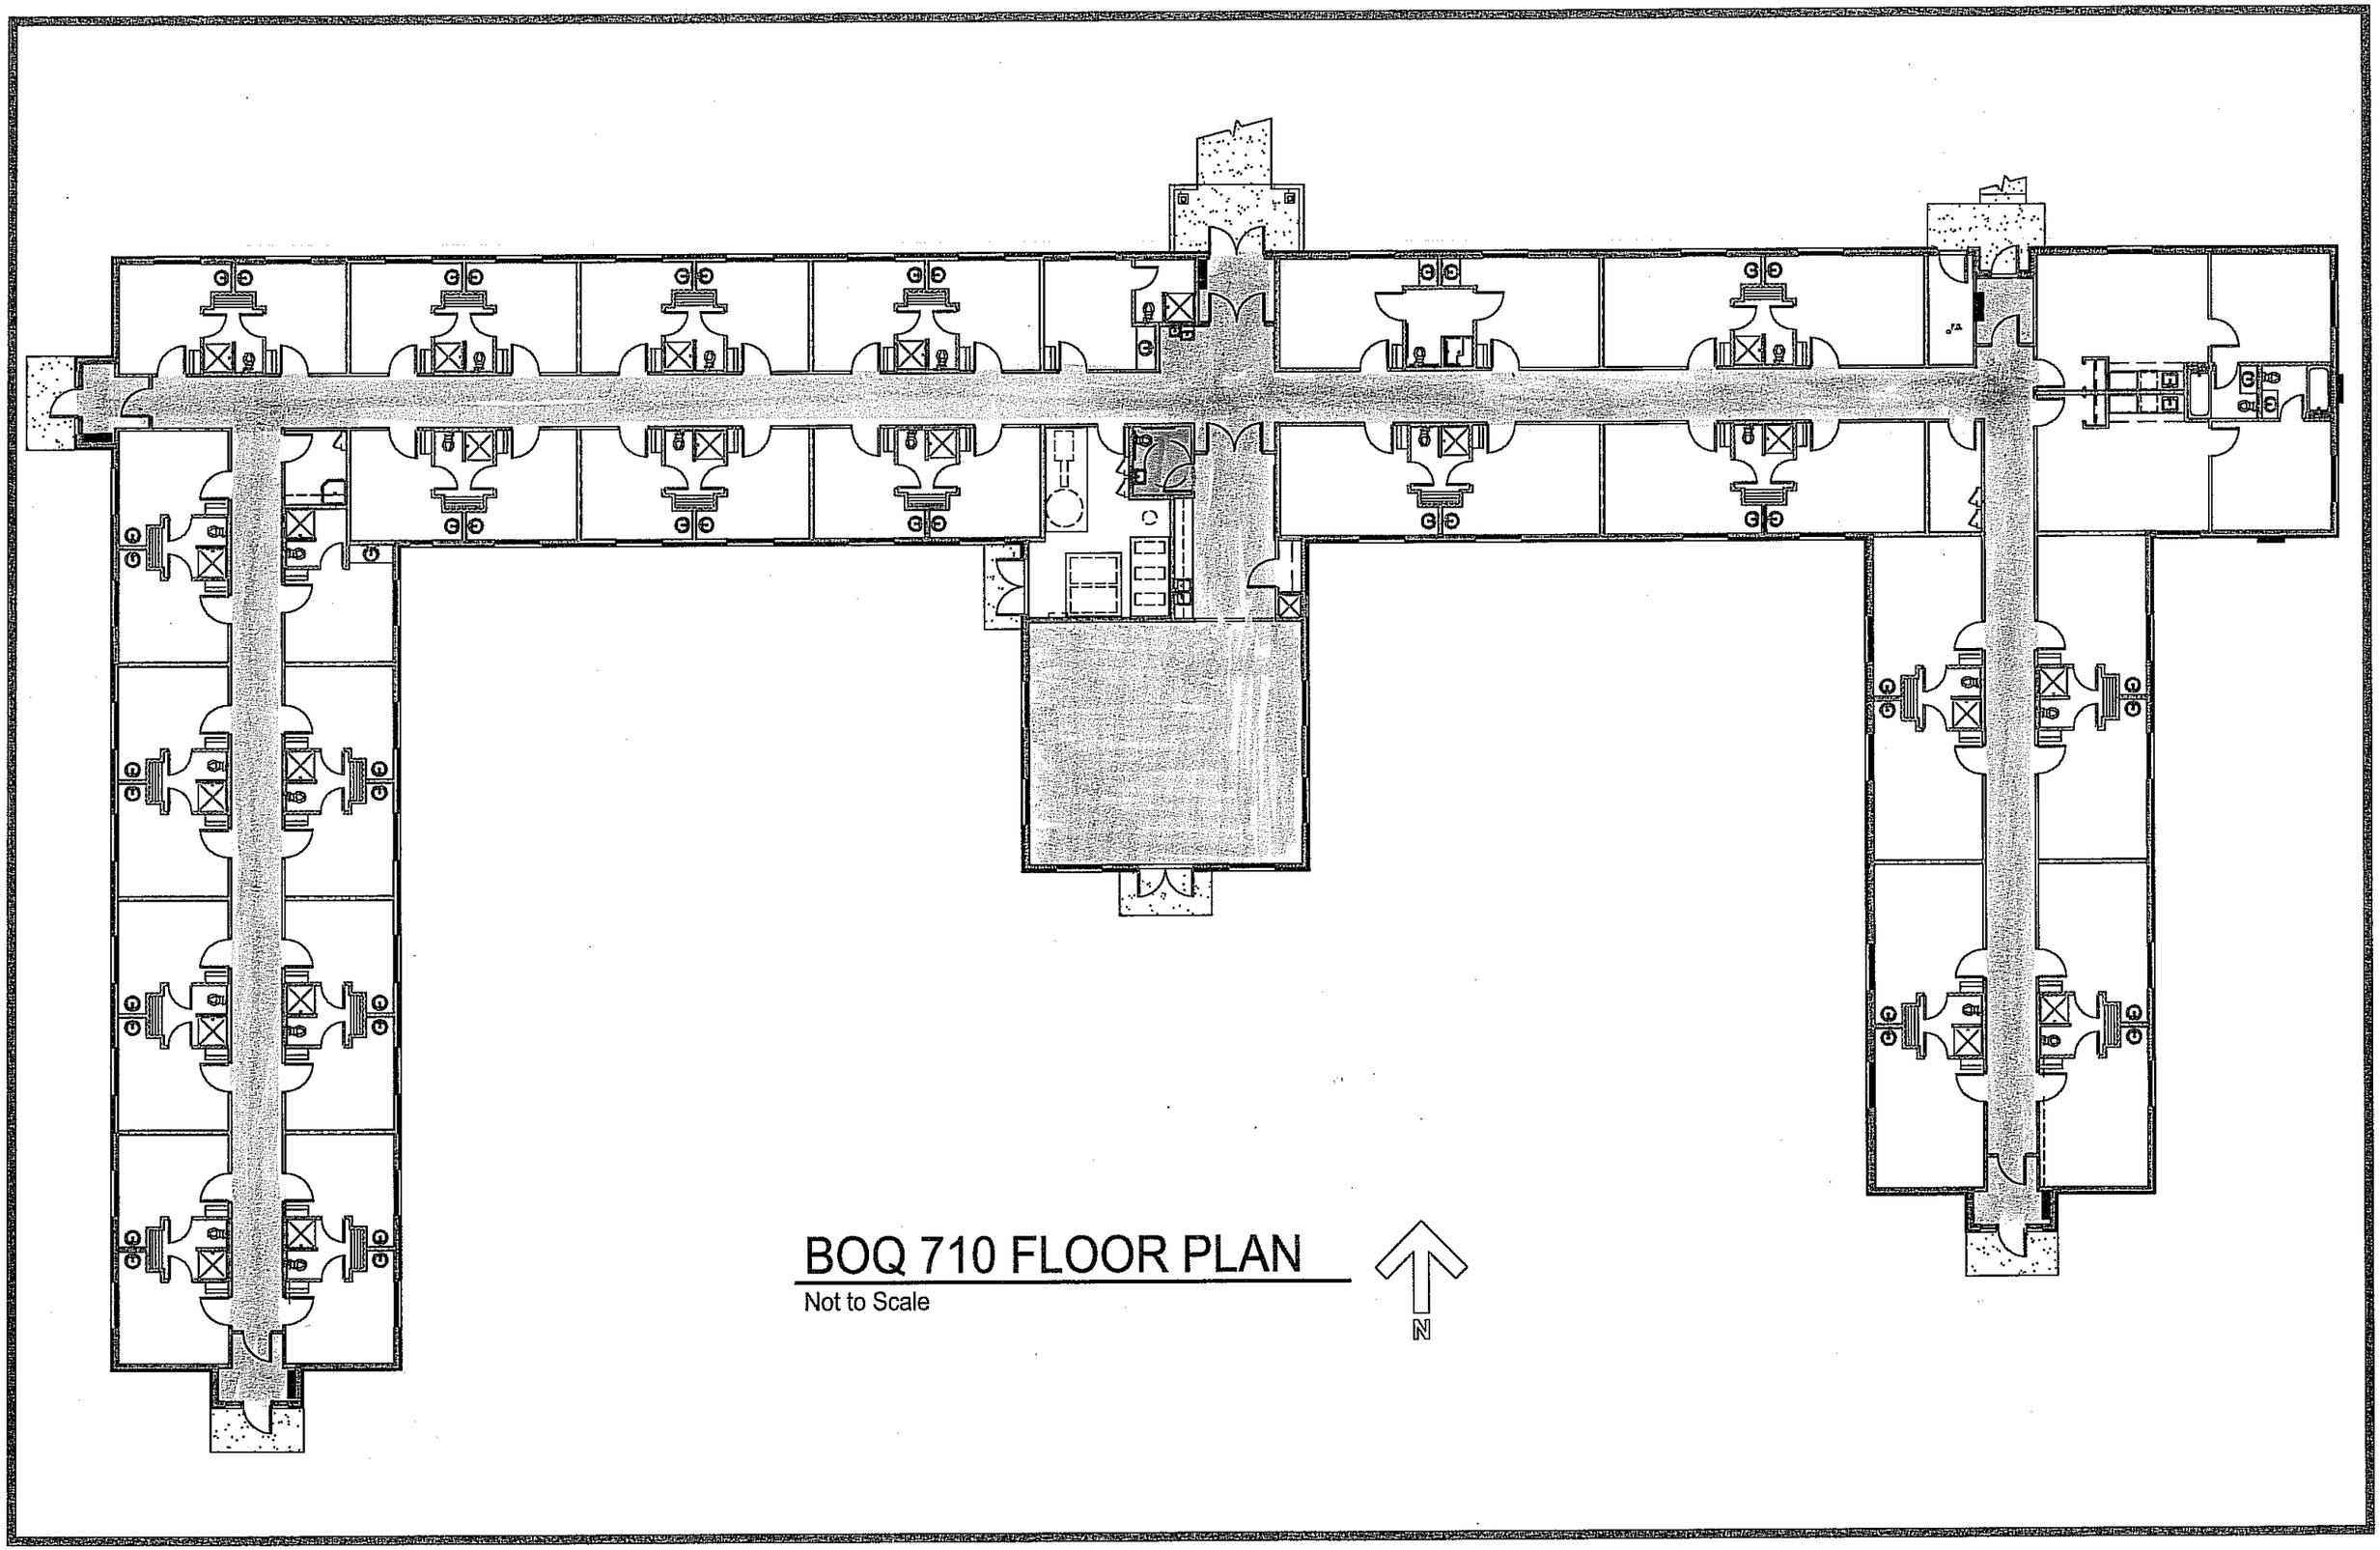
BOQ 710 FLOOR PLAN
Not to Scale
N

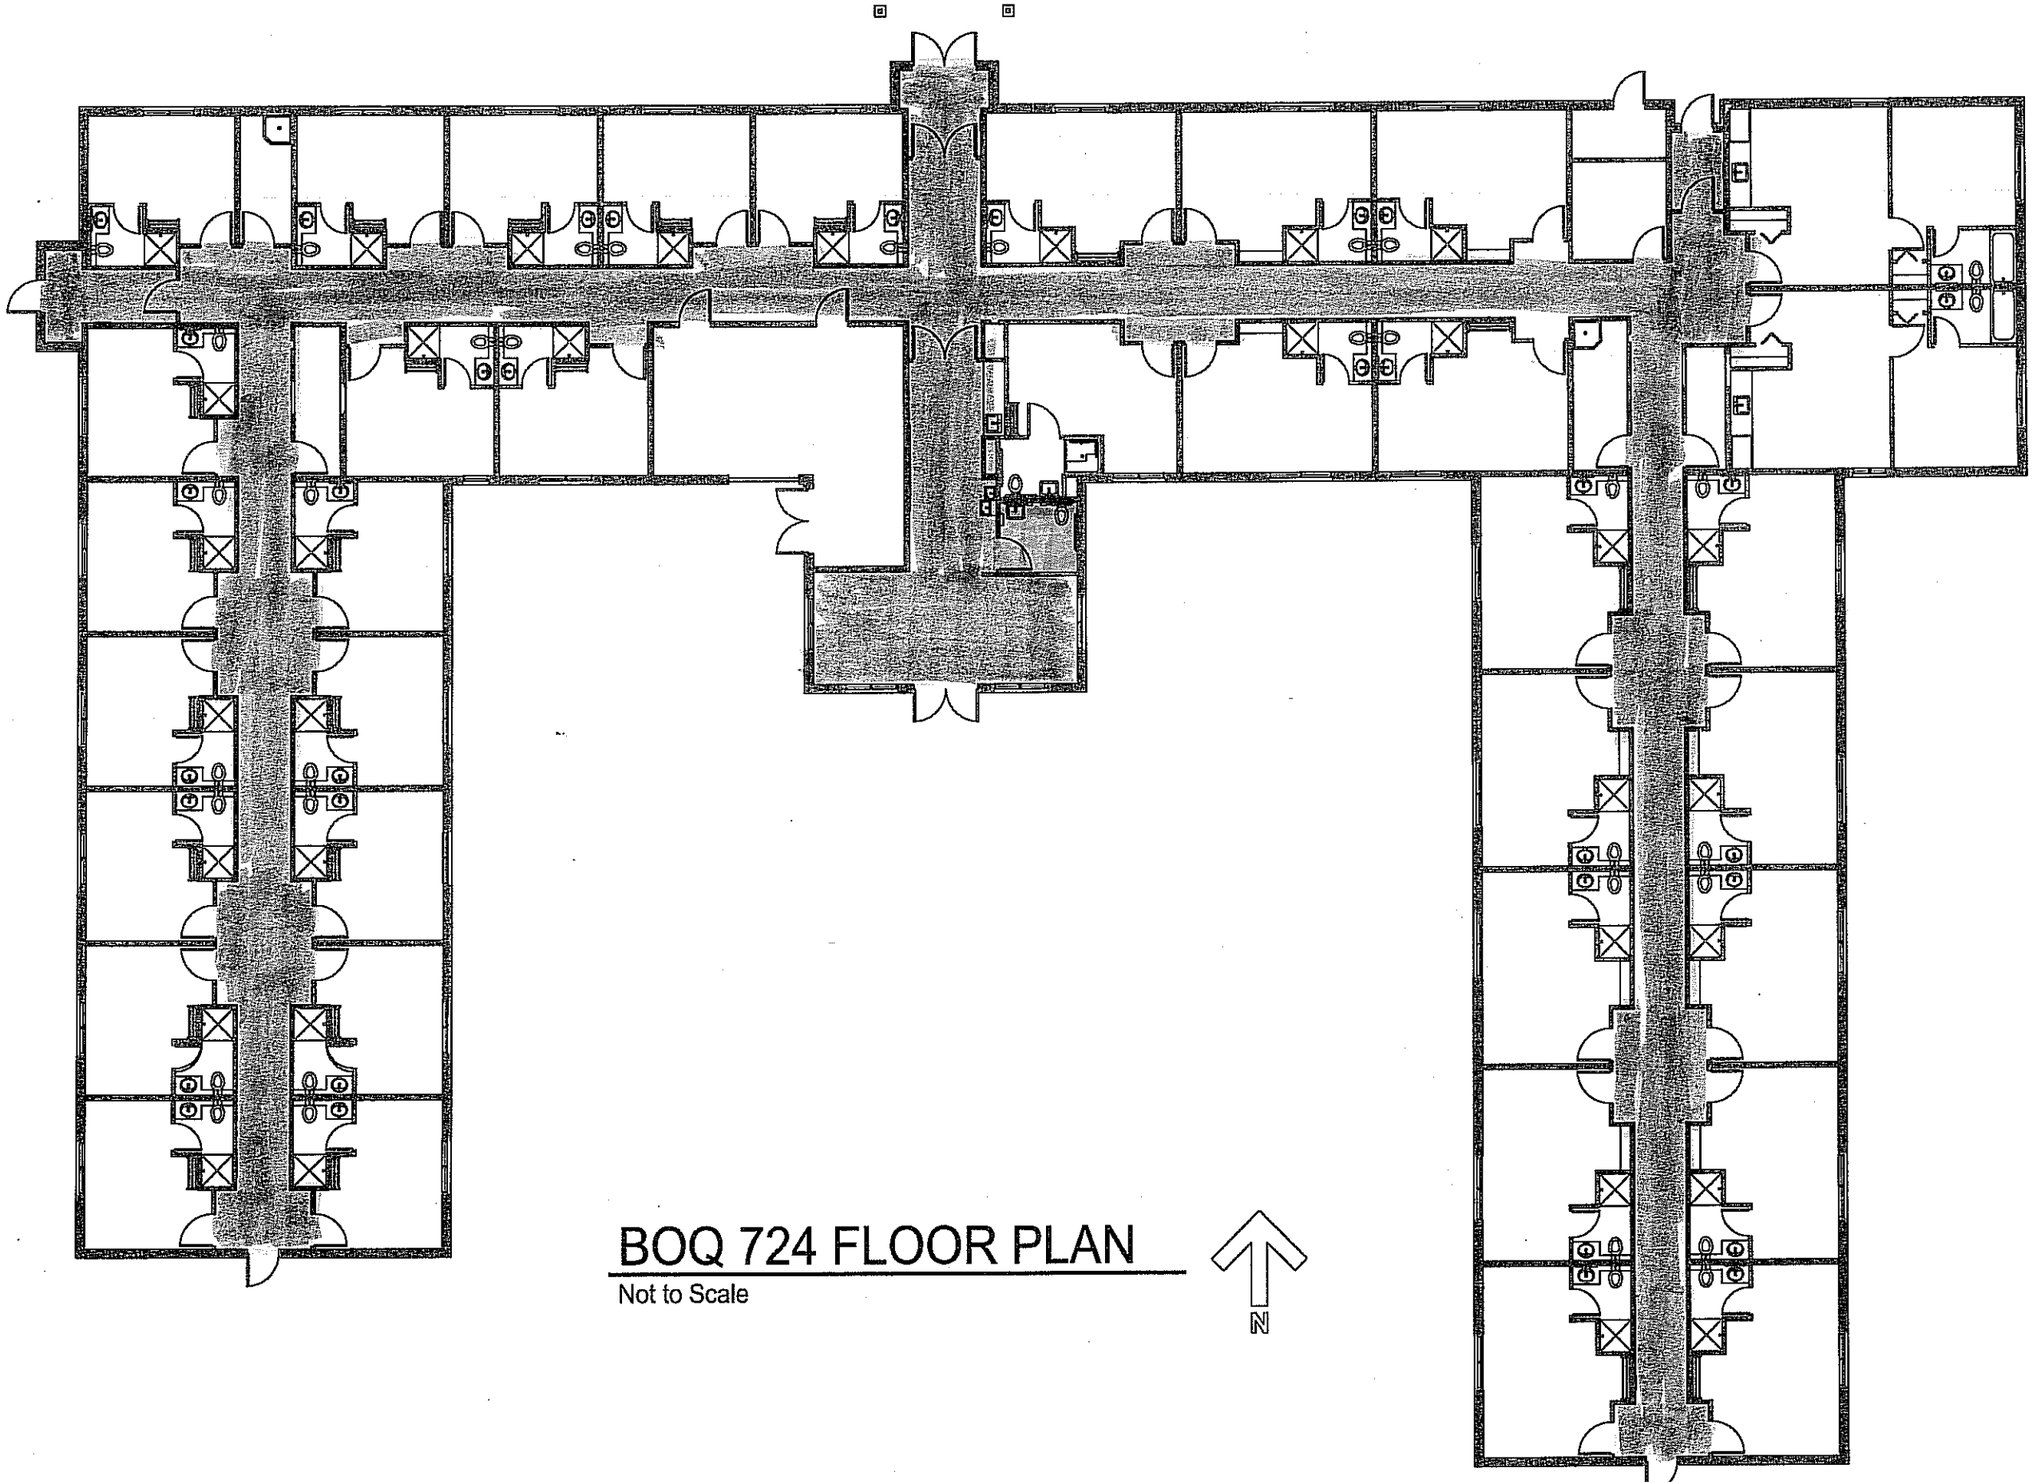

BOQ 724 FLOOR PLAN

Not to Scale

N

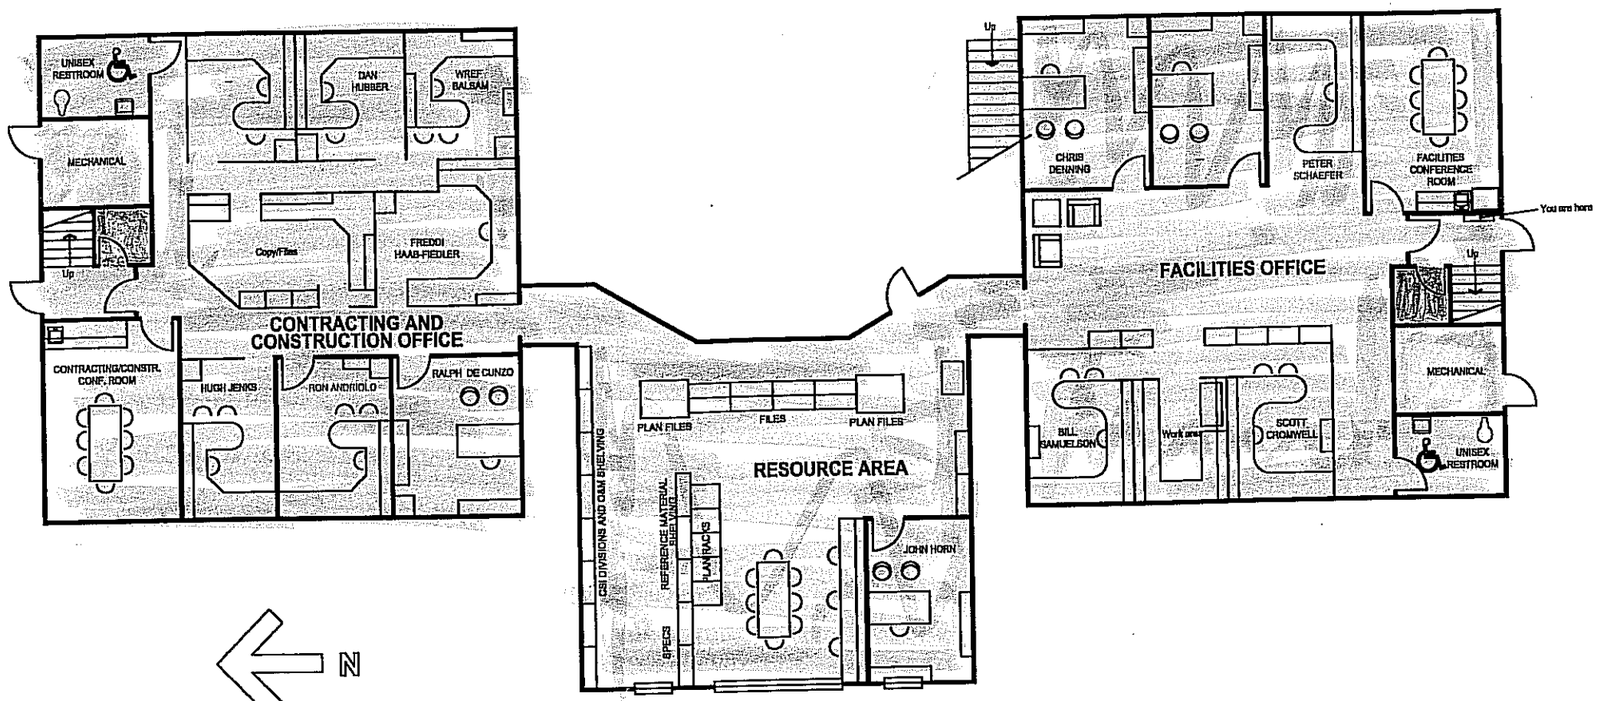

N

MAIN LEVEL - ANNEX BUILDINGS
No Scale

(#1008)

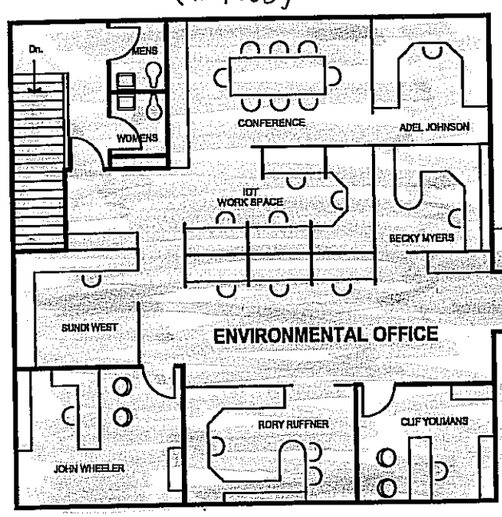

((ANNEX))

(#1007)

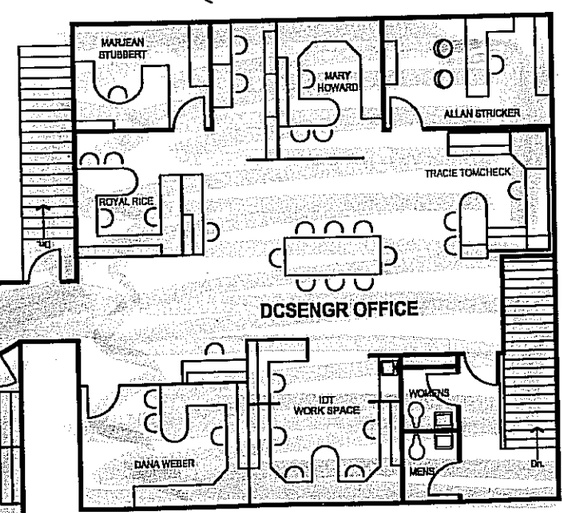

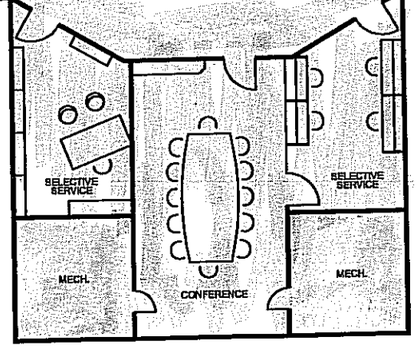

UPPER LEVEL - ANNEX BUILDINGS
No Scale

9275 SQ.FT.

1007

SECOND FLOOR ADMINISTRATION PLAN

1011

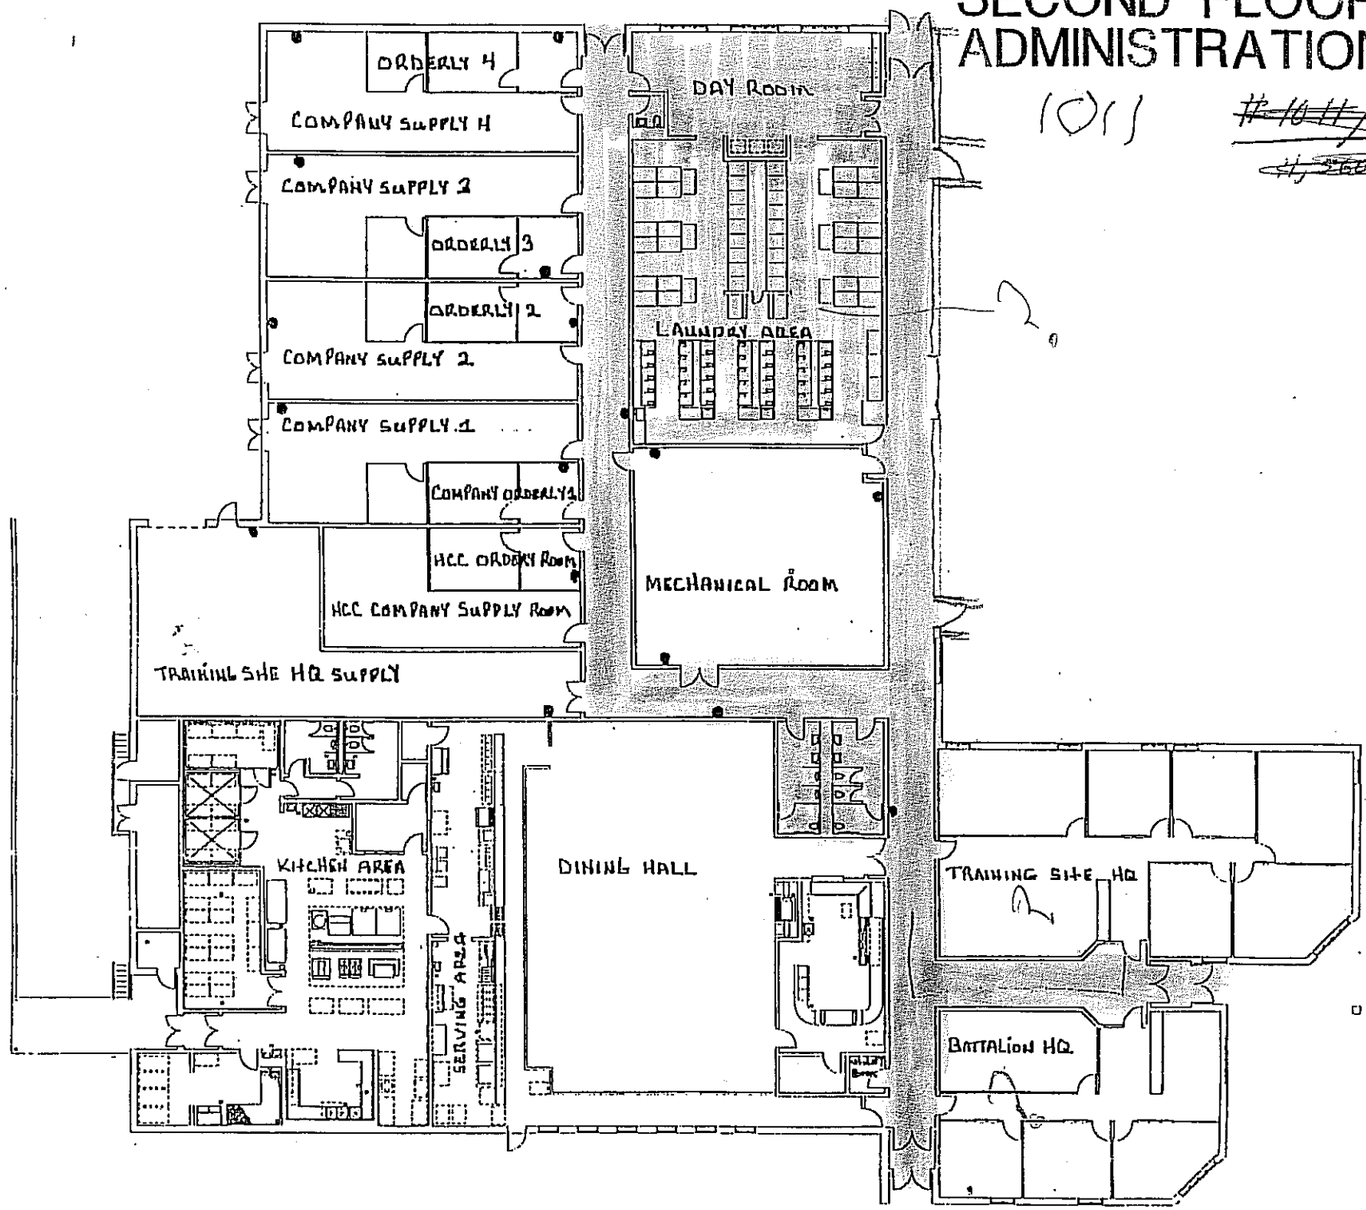

~~[illegible]~~

~~[illegible]~~ 1020

870 SQ/FT

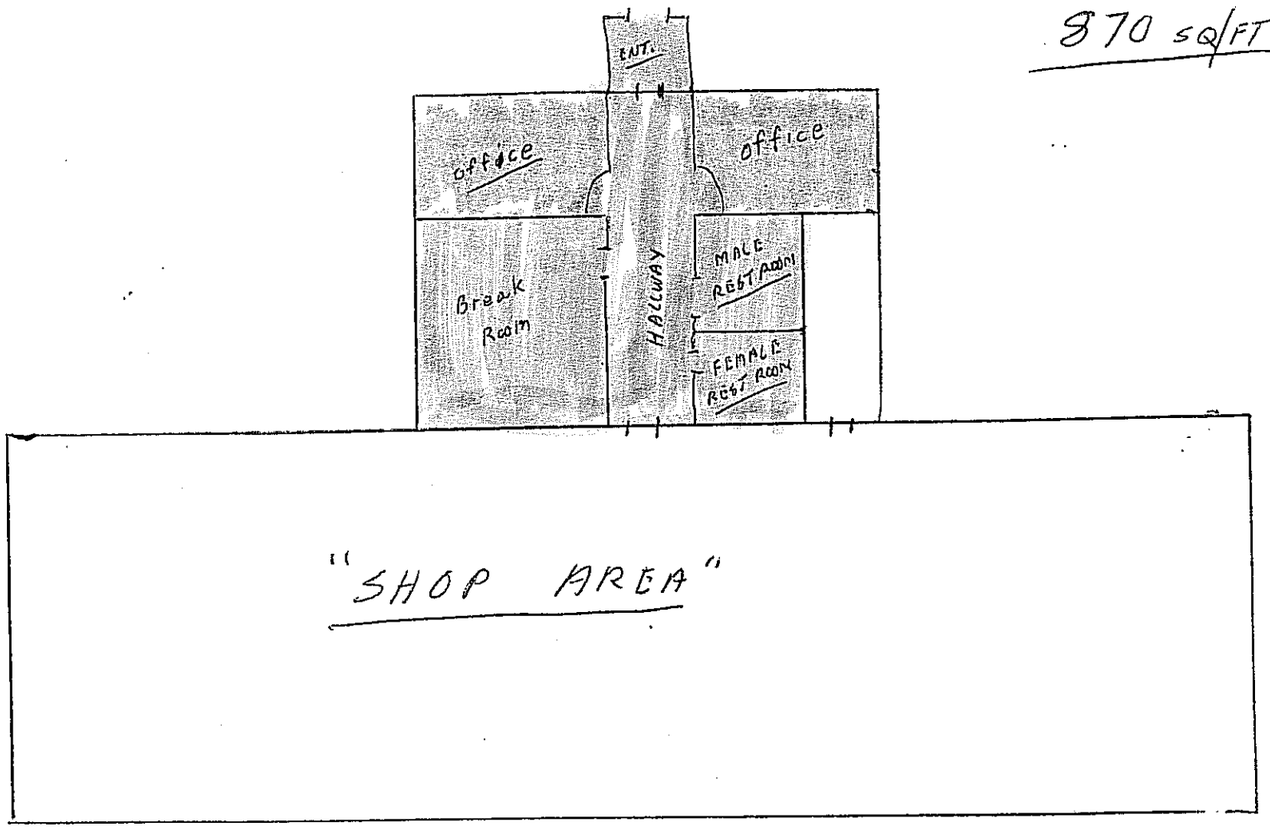

BLDG # 121

Star Base

2654 SQ. FT.

2 x PER. WEEK

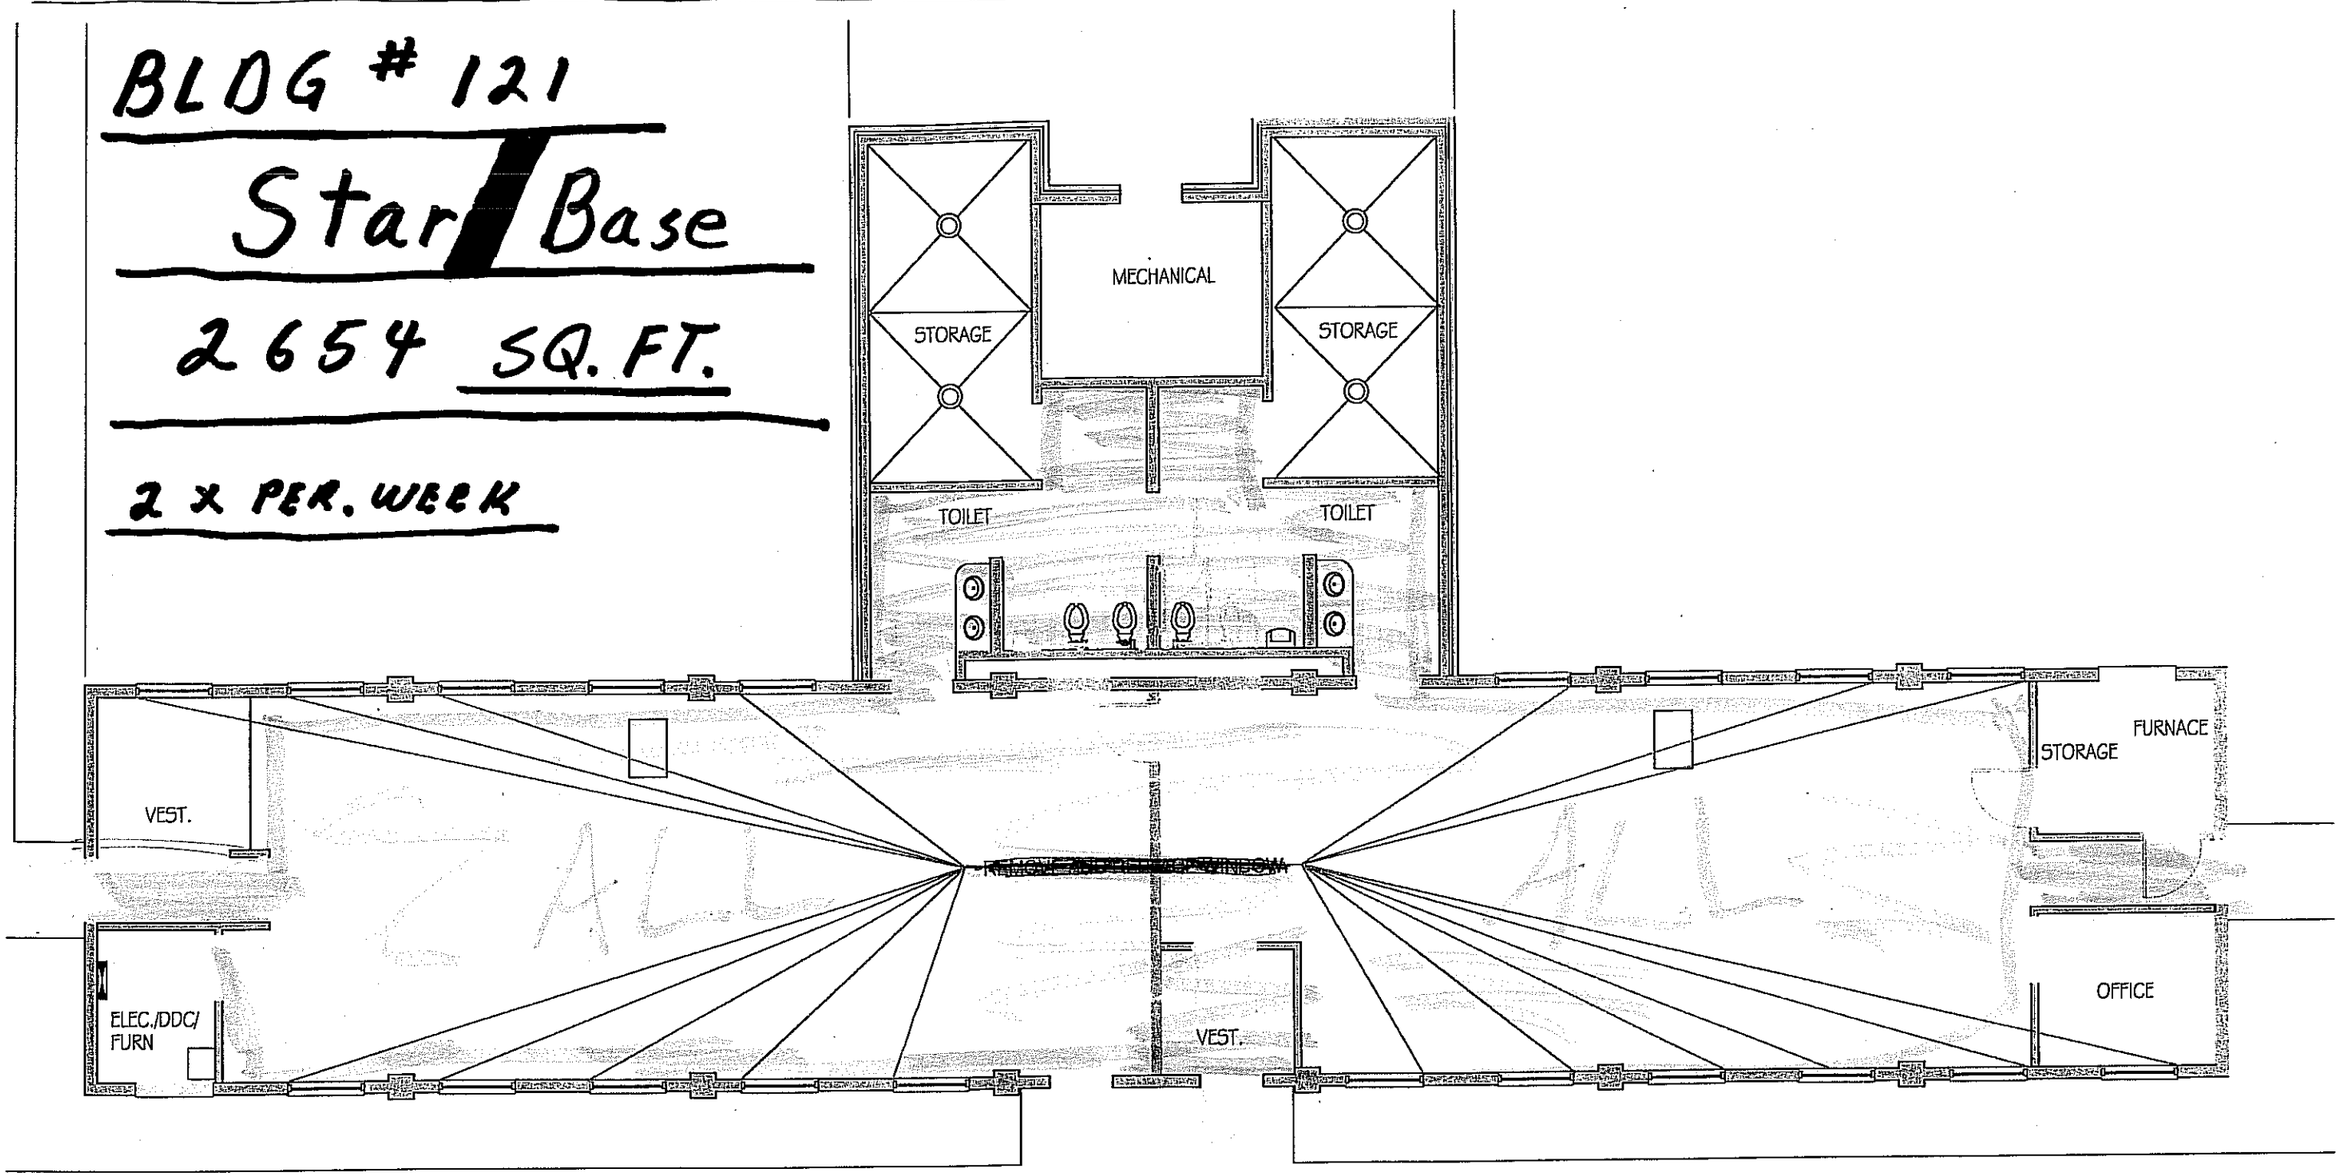

ADD/ALTERNATE 1

1 121 FLOOR PLAN
Scale: 1/8" = 1'-0"

N

CONSULTANT:

MONTANA NATIONAL GUARD

PROJECT NAME:
STARBASE REMODEL
BLDG 121

PATH: c:/projects/tharrison/barracks100.dwg
DATE: MAY 2007
DRAWN BY: tlg
REVISIONS:

TRAVIS GROMSKY, P.E.
PROJECT MANAGER
FACILITIES MNGMNT. OFFICE
P.O. BOX 4789
HELENA, MT 59604
phone: +1/406.324.3132
fax: +1/406.324.3110
travis.gromsky@us.army.mil

SHEET CONTENTS
FLOOR PLAN

SHEET NO.
A1.1

CHAPEL
#22

1,913 SQ/FT

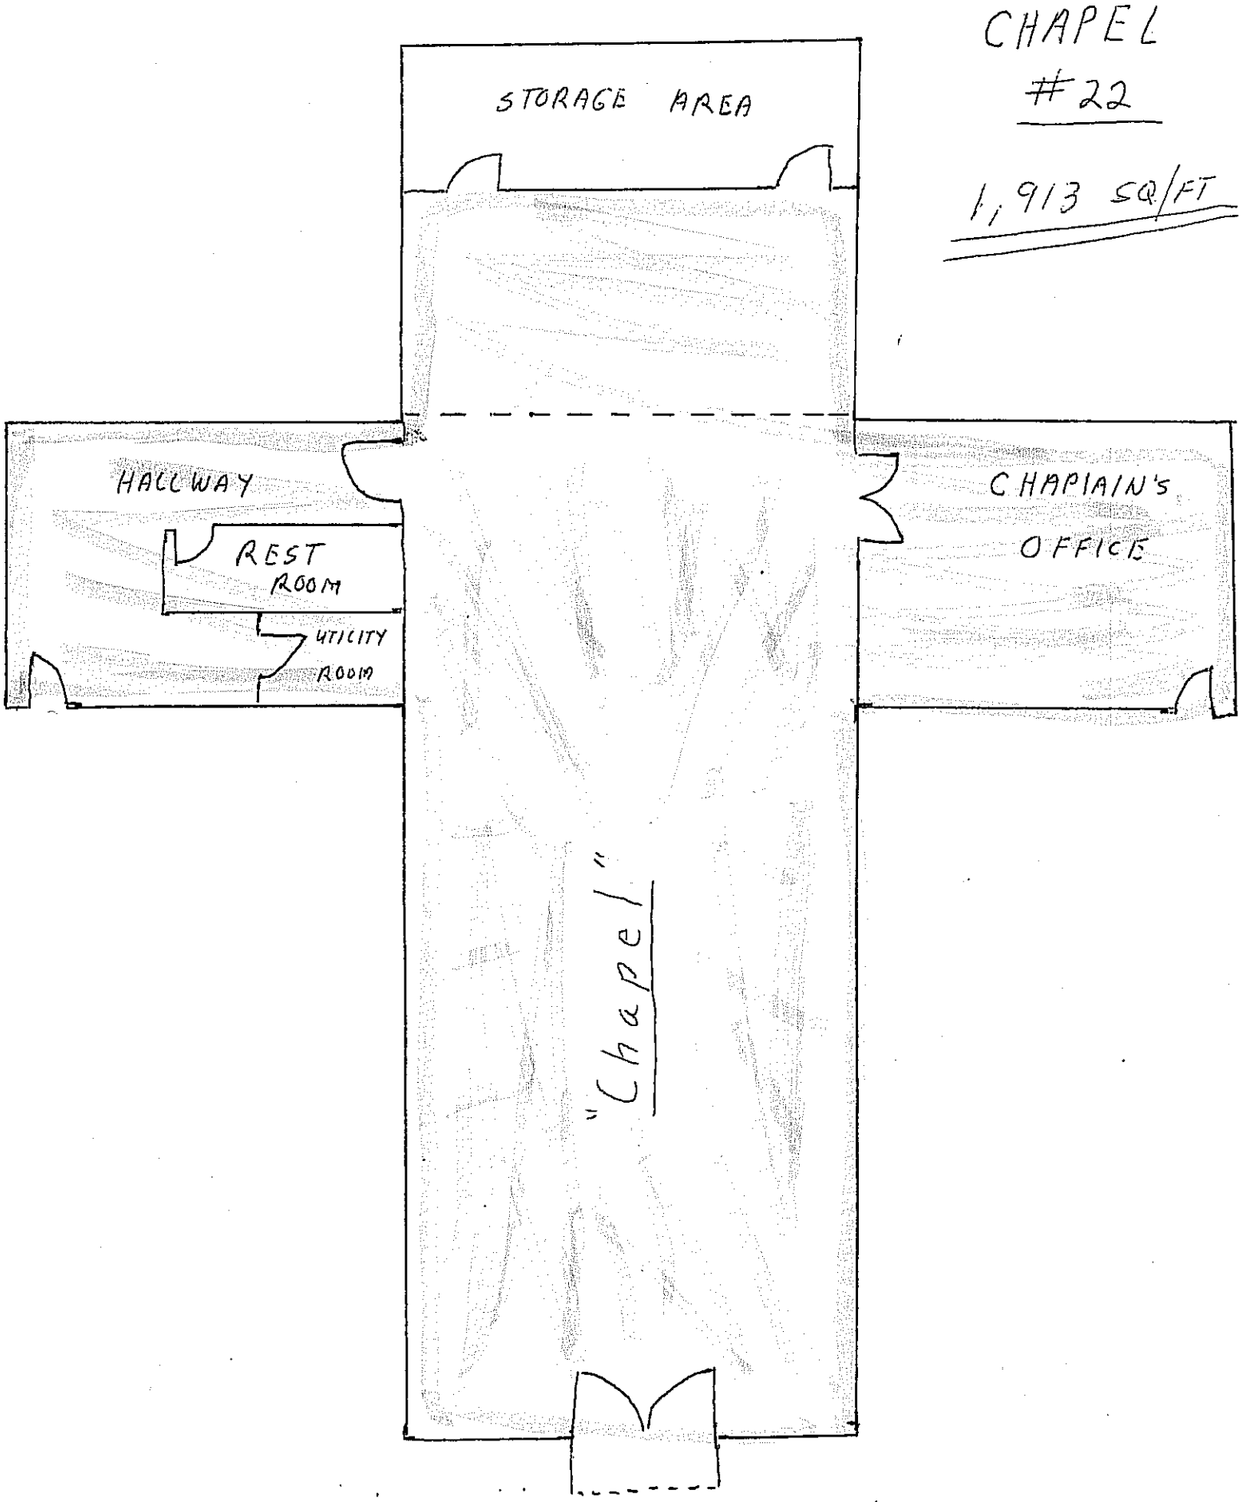

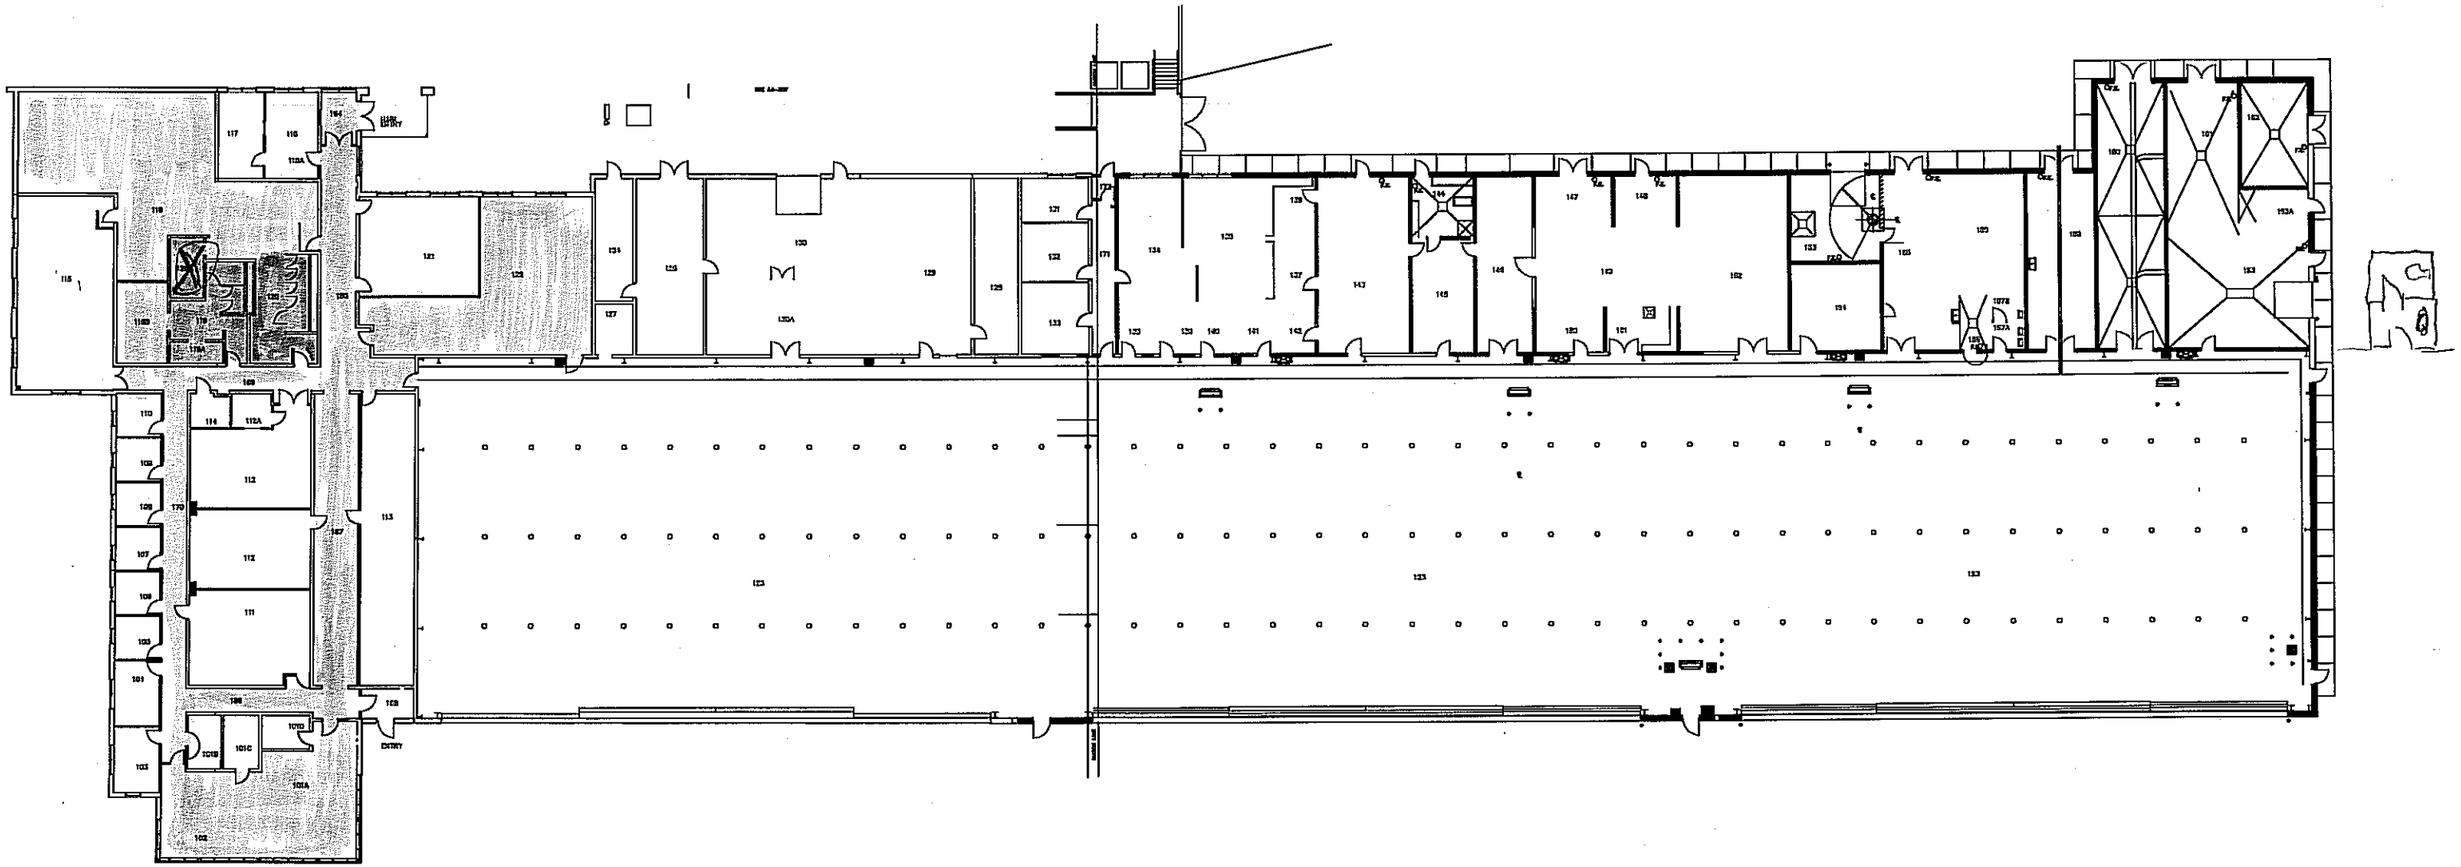

ARMY AVIATION SUPPORT FACILITY
MONTANA NATIONAL GUARD
HELENA REGIONAL AIRPORT
HELENA, MONTANA

AASF

AASF