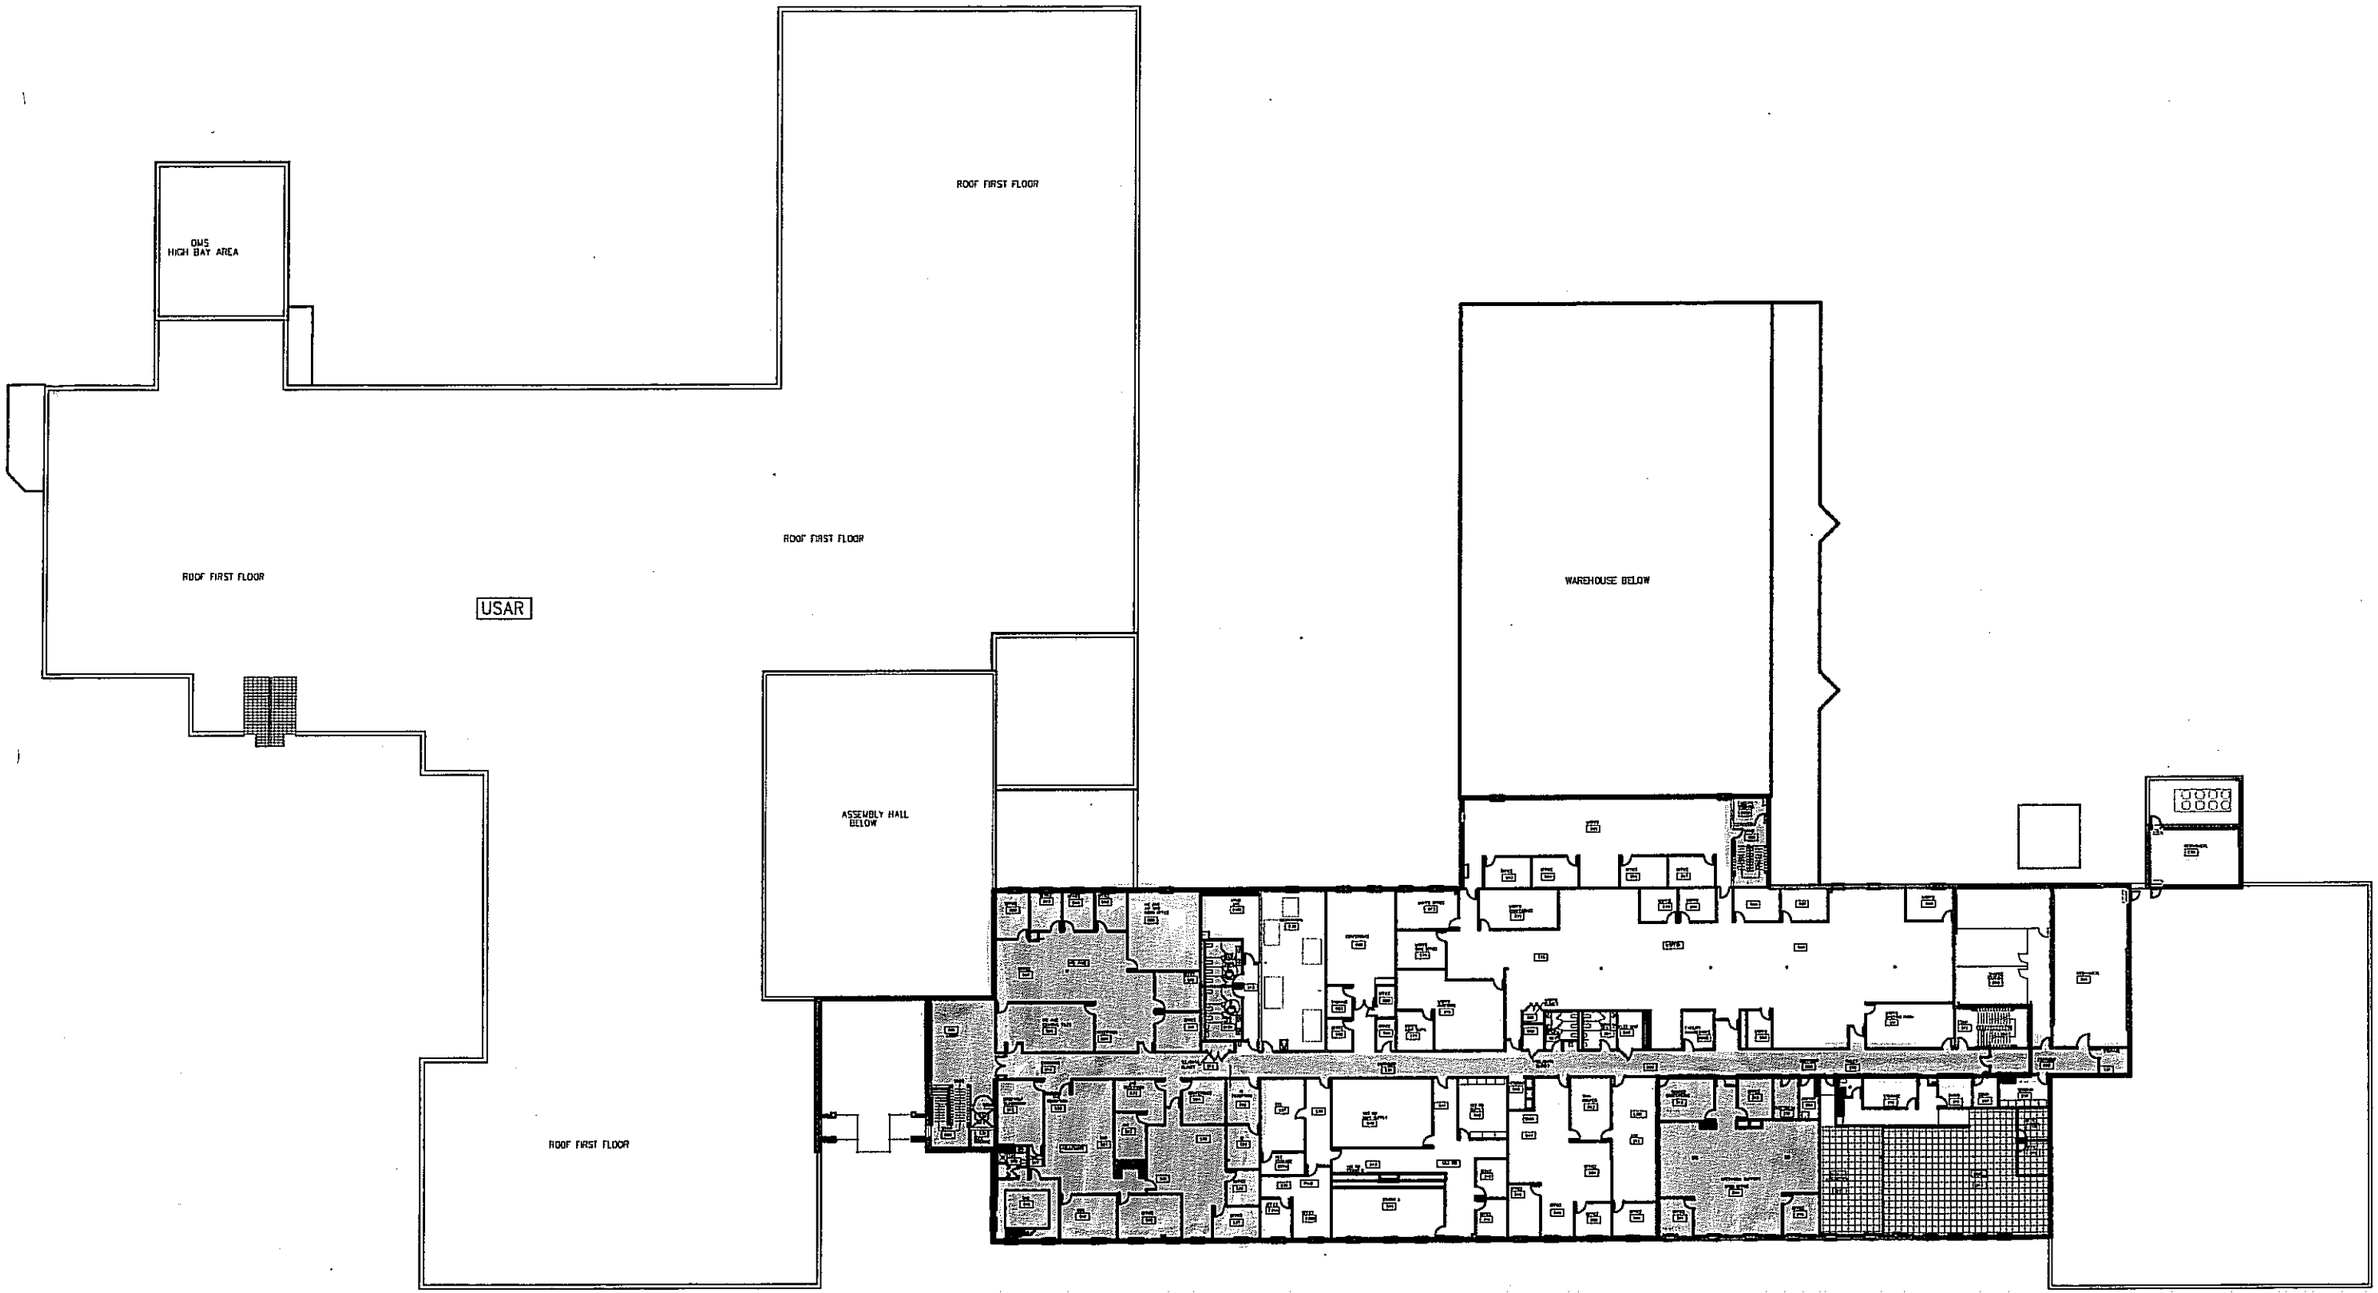

HAFRC/EOC FLOOR PLAN - 2ndFloor

NOT TO SCALE

NORTH

HELENA ARMED FORCES RESERVE CENTER
EMERGENCY OPERATIONS CENTER

HAFRC/EOC PLANS

FORT HARRISON, MONTANA

DEPARTMENT OF MILITARY AFFAIRS
MONTANA ARMY NATIONAL GUARD

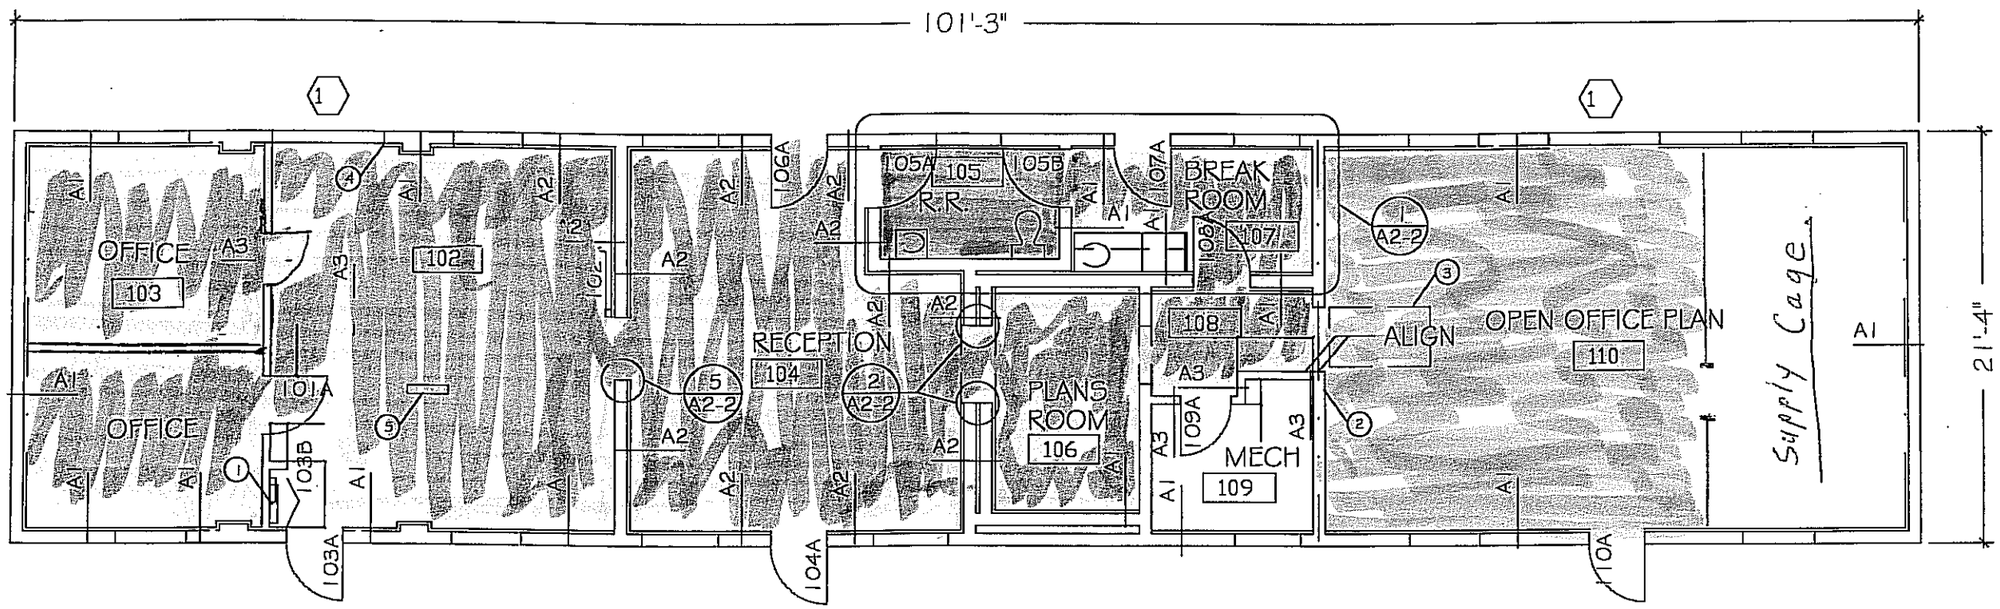
101'-3"
21'-4"
OFFICE
103
OFFICE
101A
102
RECEPTION
104
R.R.
105
105A
105B
BREAK ROOM
107
107A
108A
108
PLANS ROOM
106
MECH
109
109A
ALIGN
OPEN OFFICE PLAN
110
Supply Cage
103A
103B
104A
106A
102A
10A

0120

503

3X WK

Build. #68

750.[redacted] SQ/FT

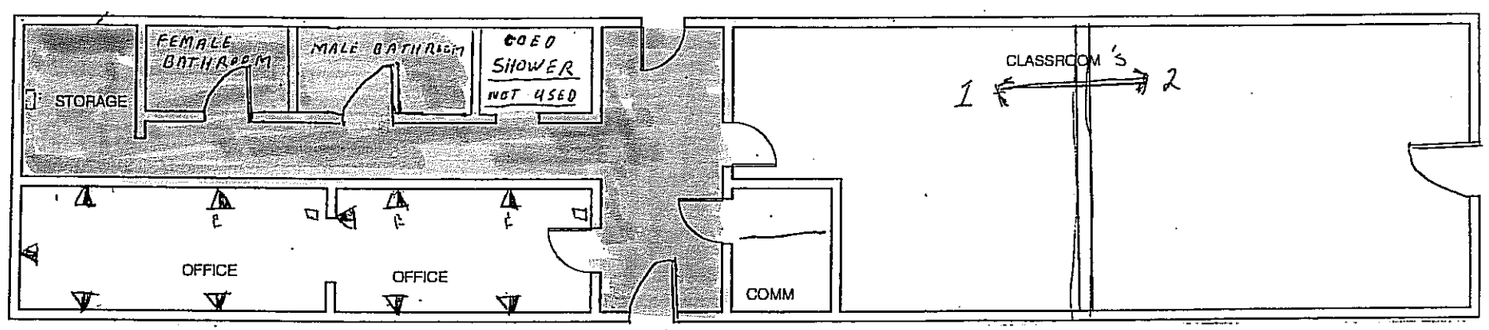

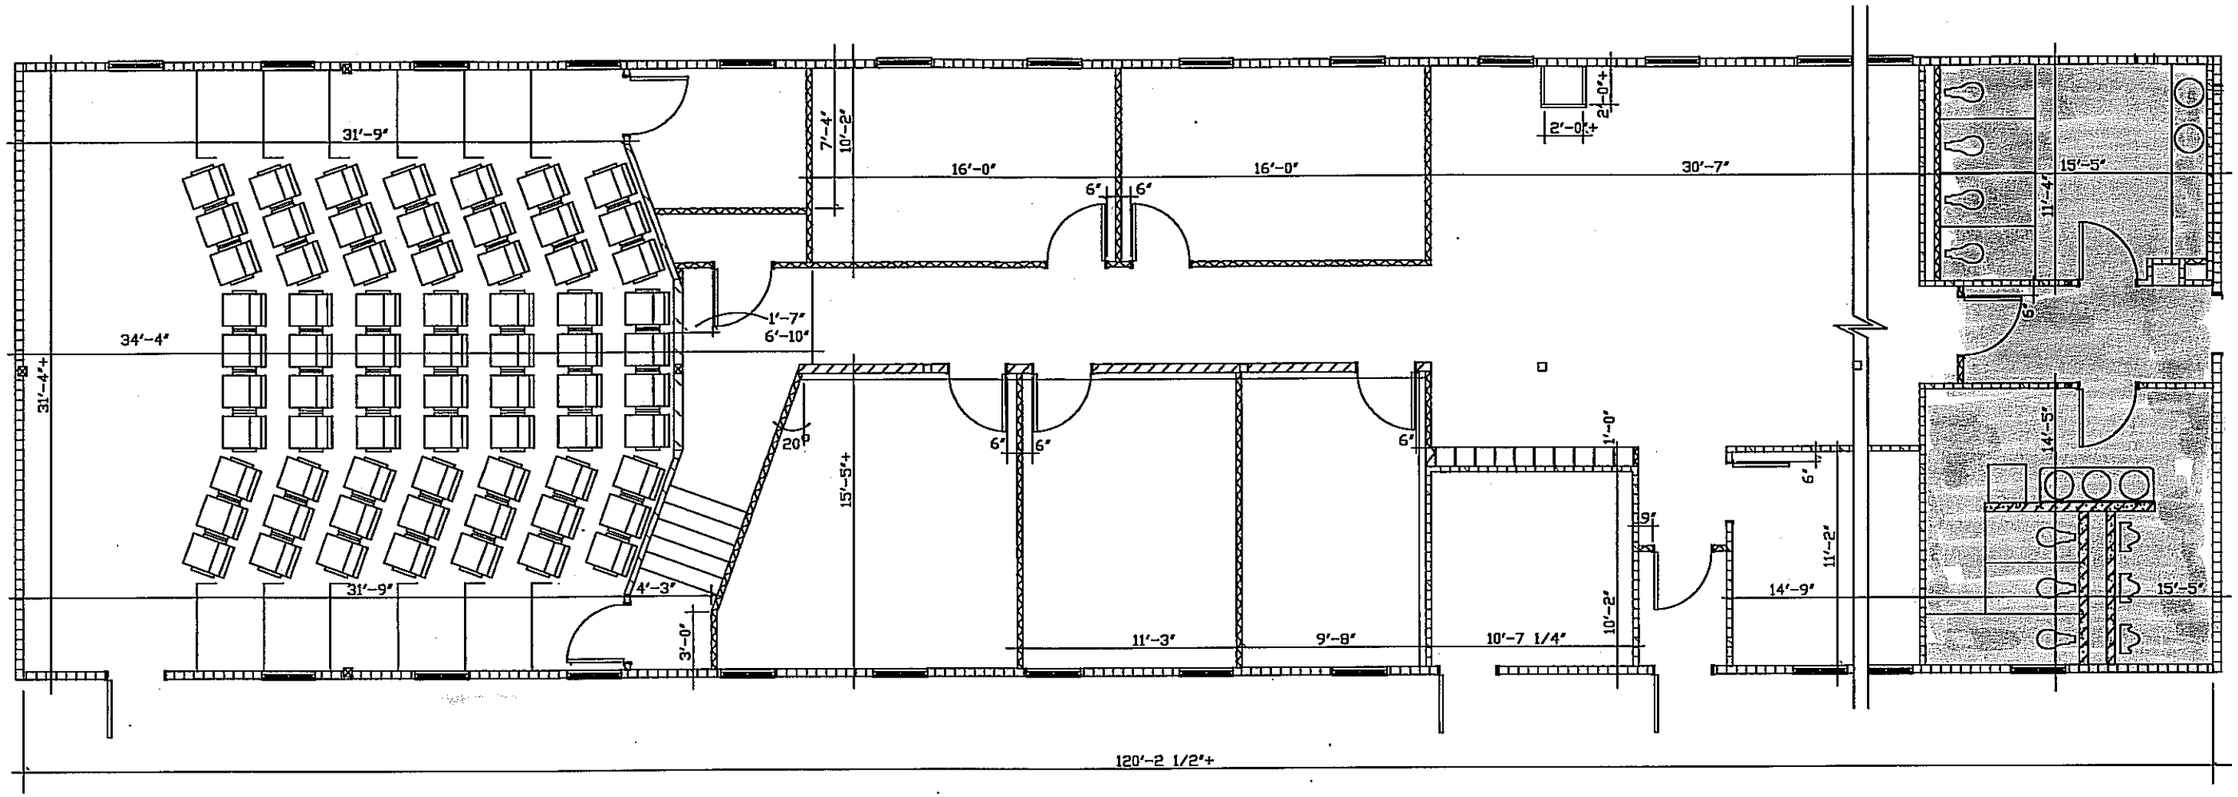

430 sq ft.

00075

~~0076~~ FLOOR PLAN

1/8" = 1'-0"

NORTH

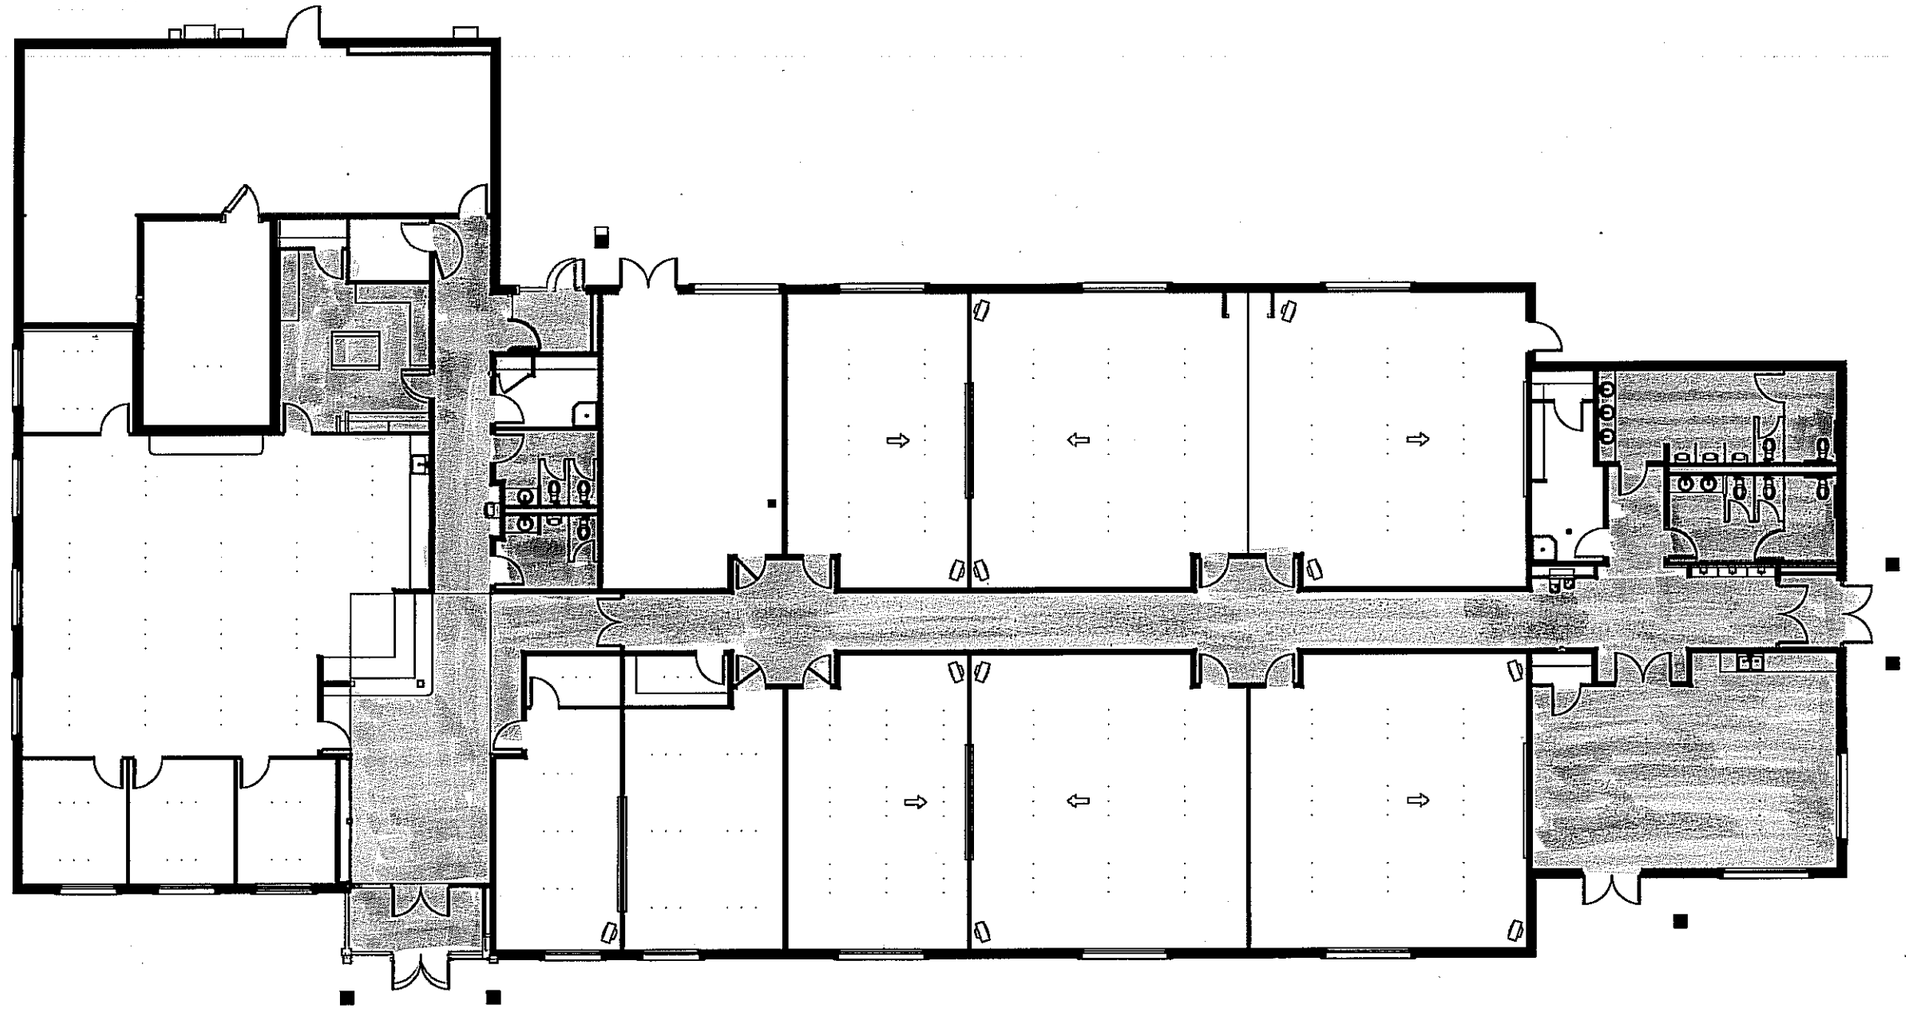

401

RT1

3 times

69

514 SQ FT.

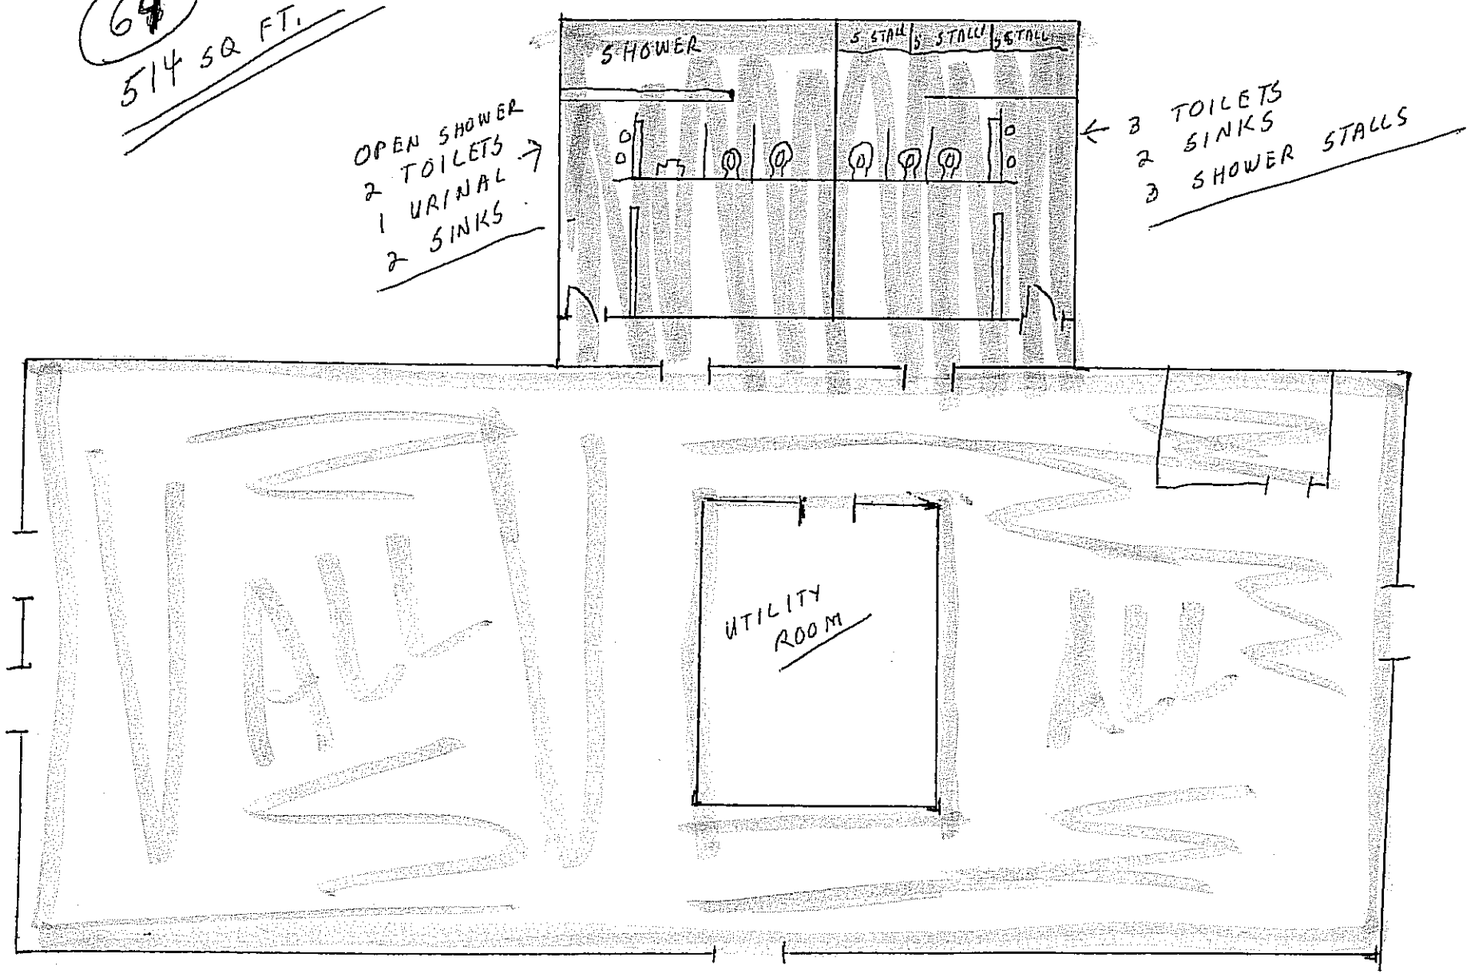

Build #69
FIT OF WIN
CENTER