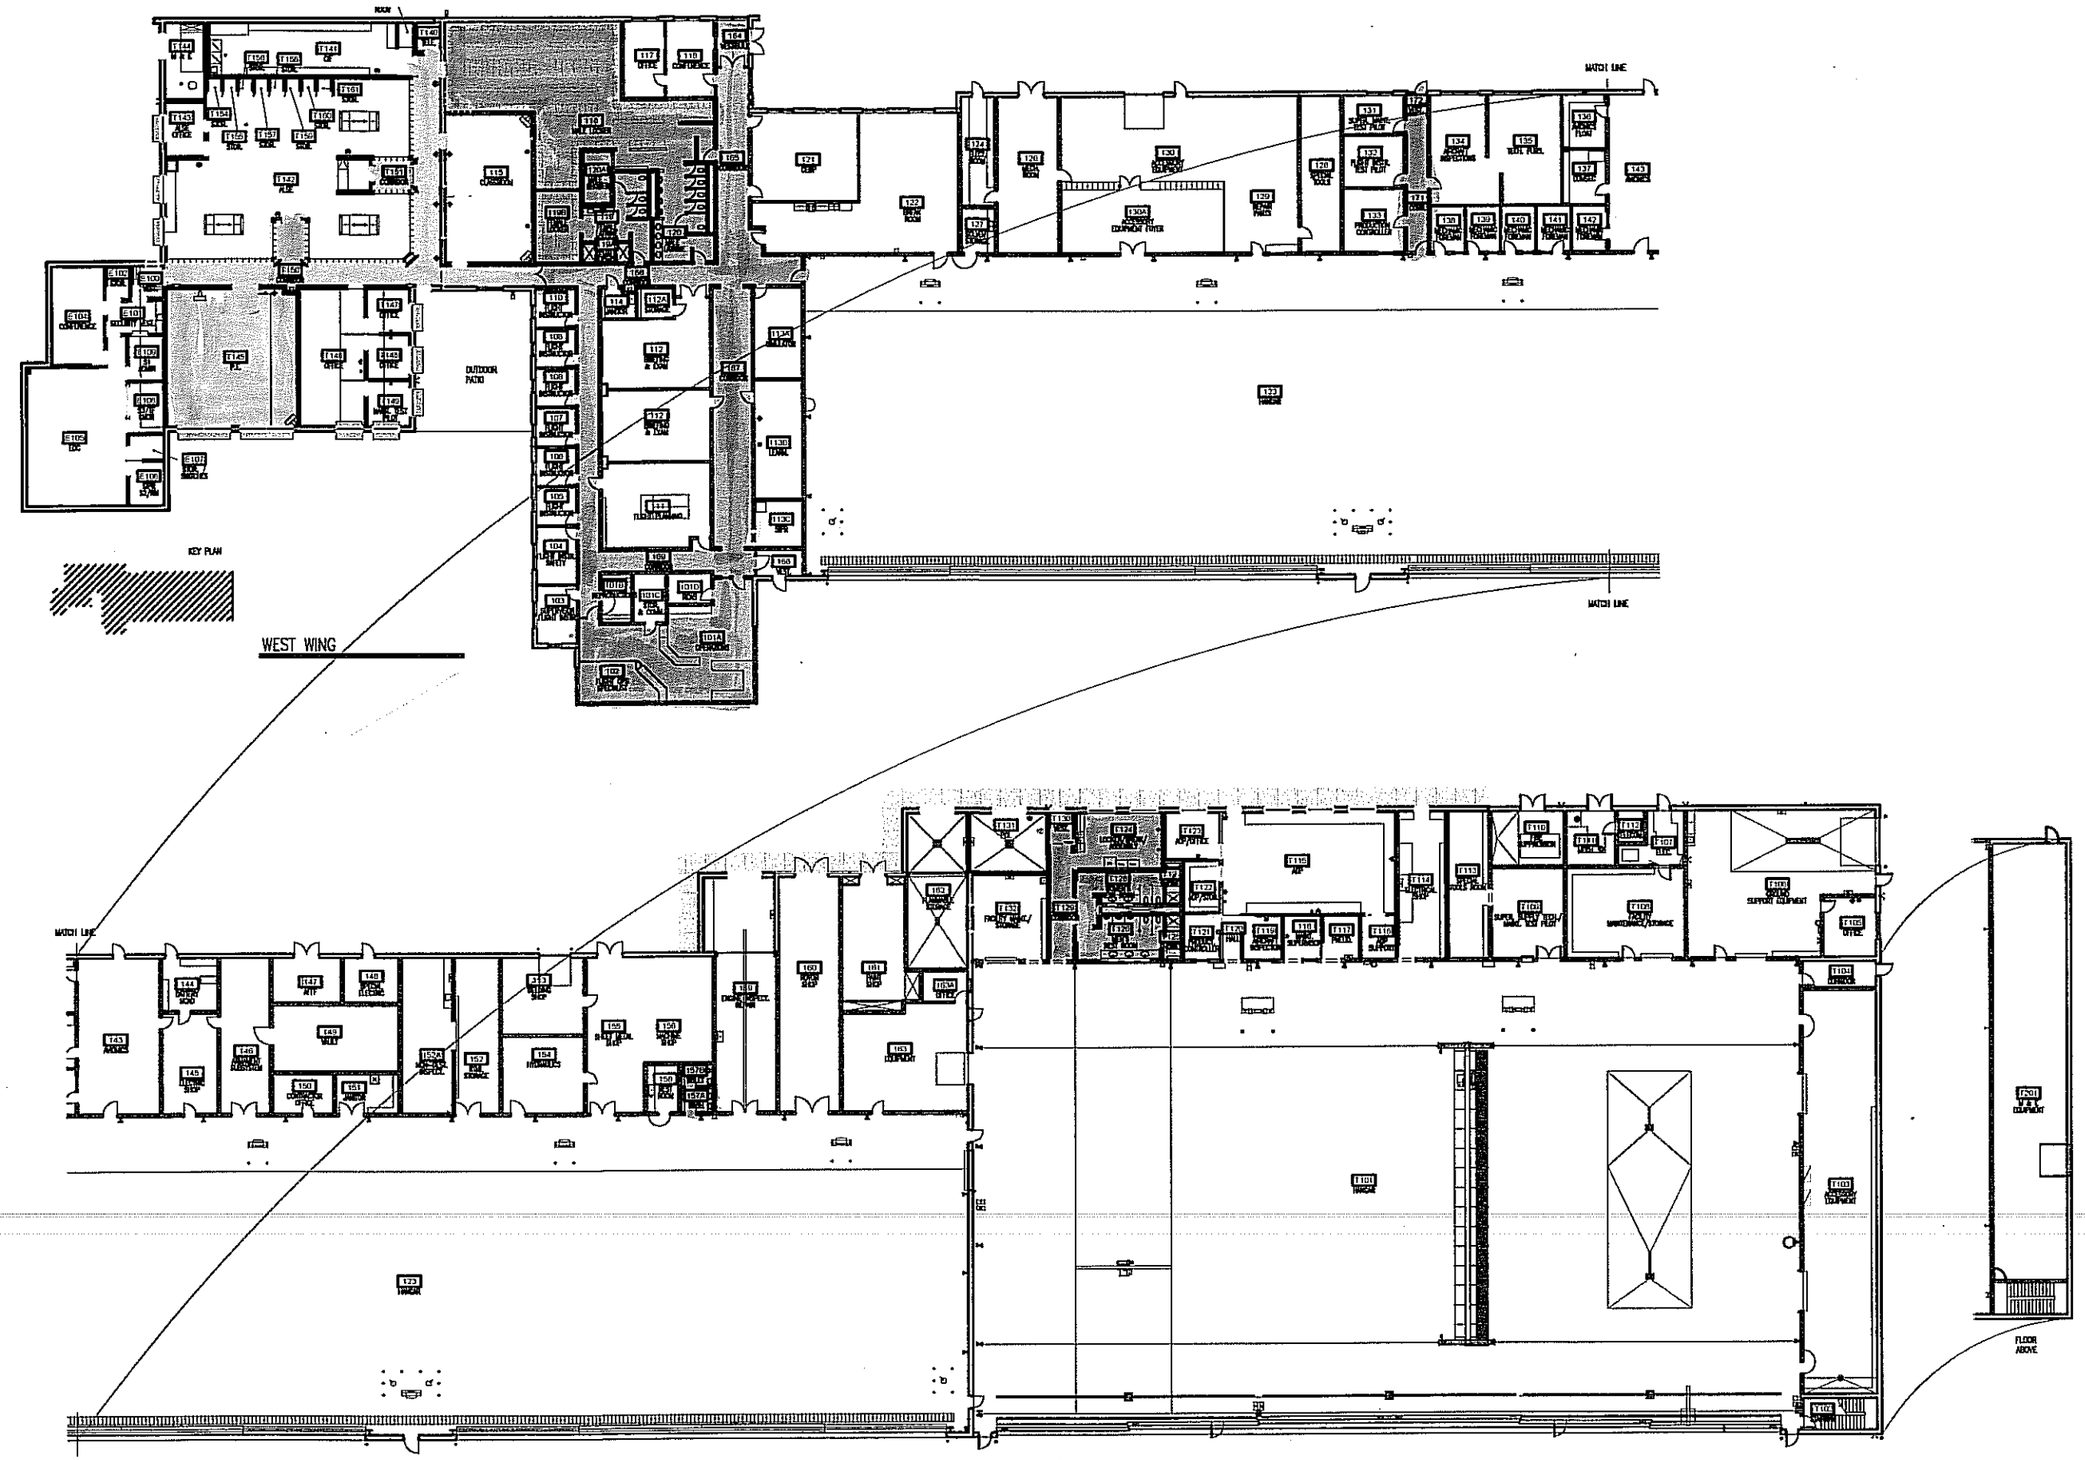
WEST WING
KEY PLAN
MATCH LINE
MATCH LINE
MATCH LINE
MATCH LINE
OUTDOOR PATIO
FLOOR ABOVE